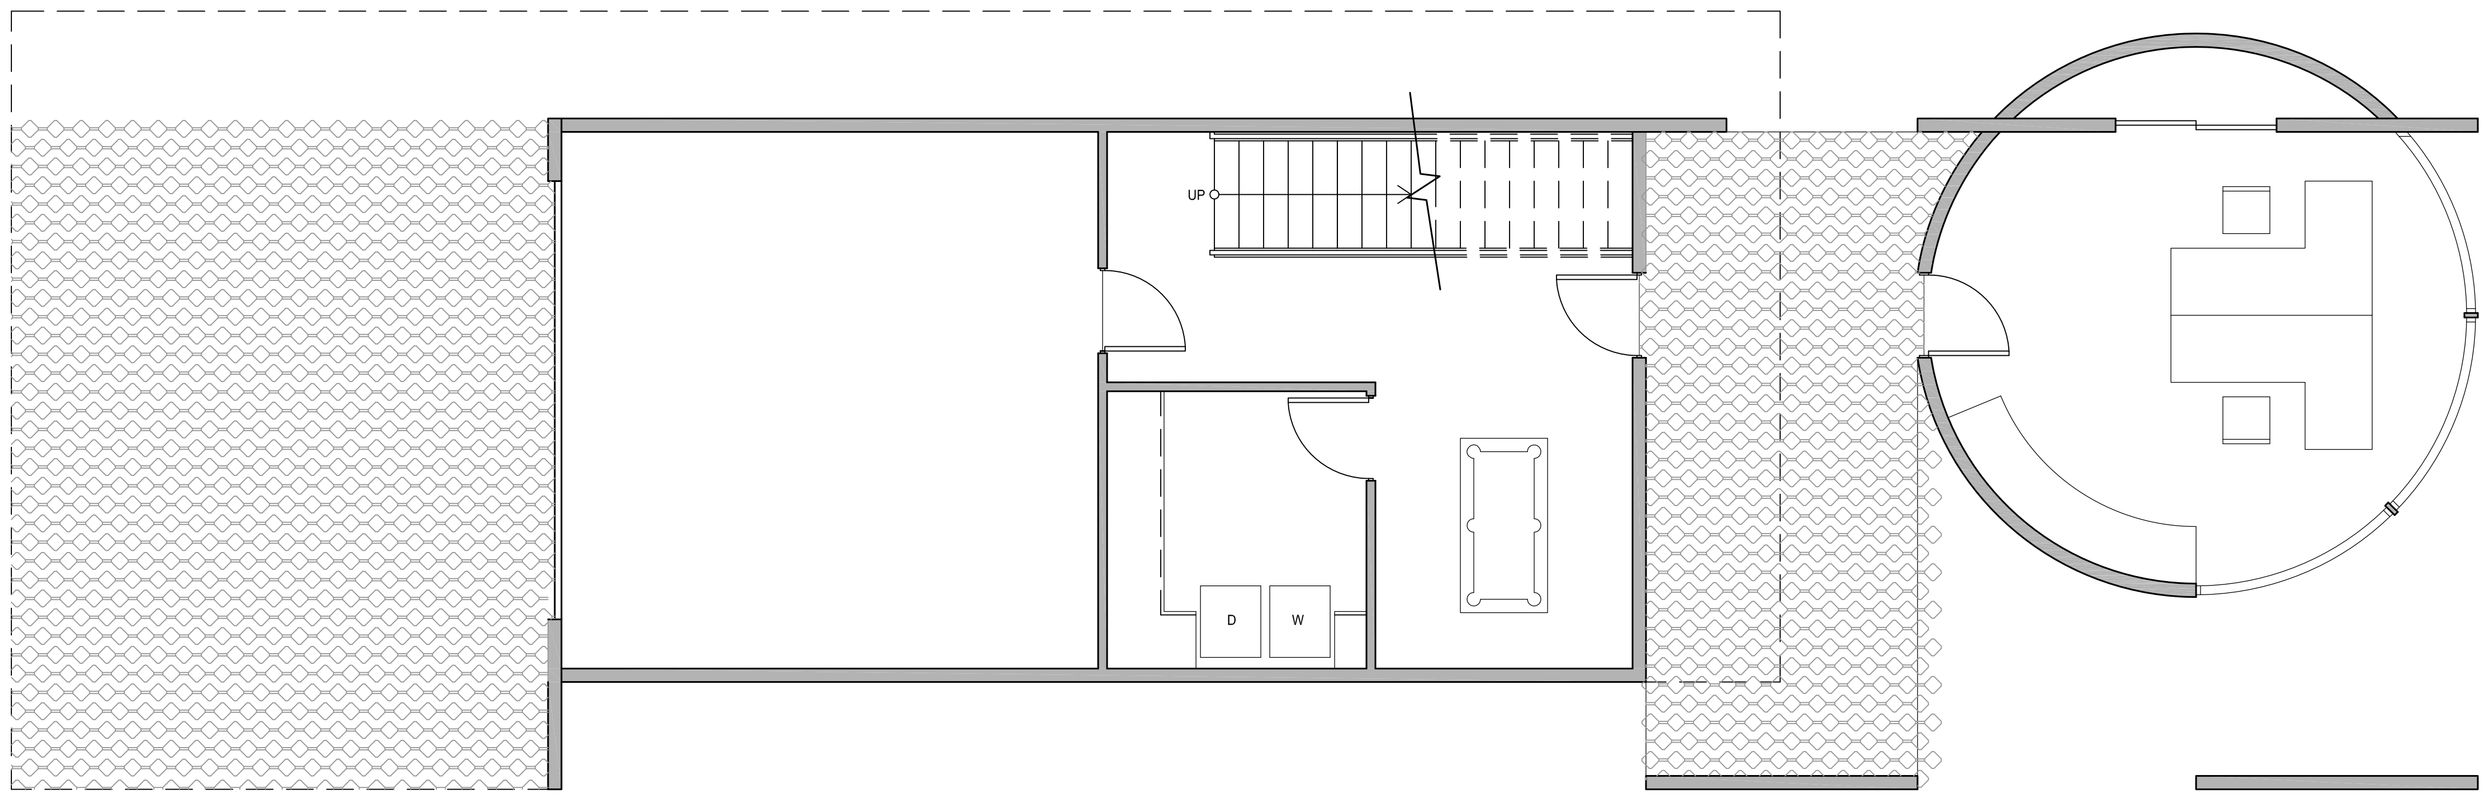

1 FIRST FLOOR PLAN
SCALE: 1/4" = 1'-0"

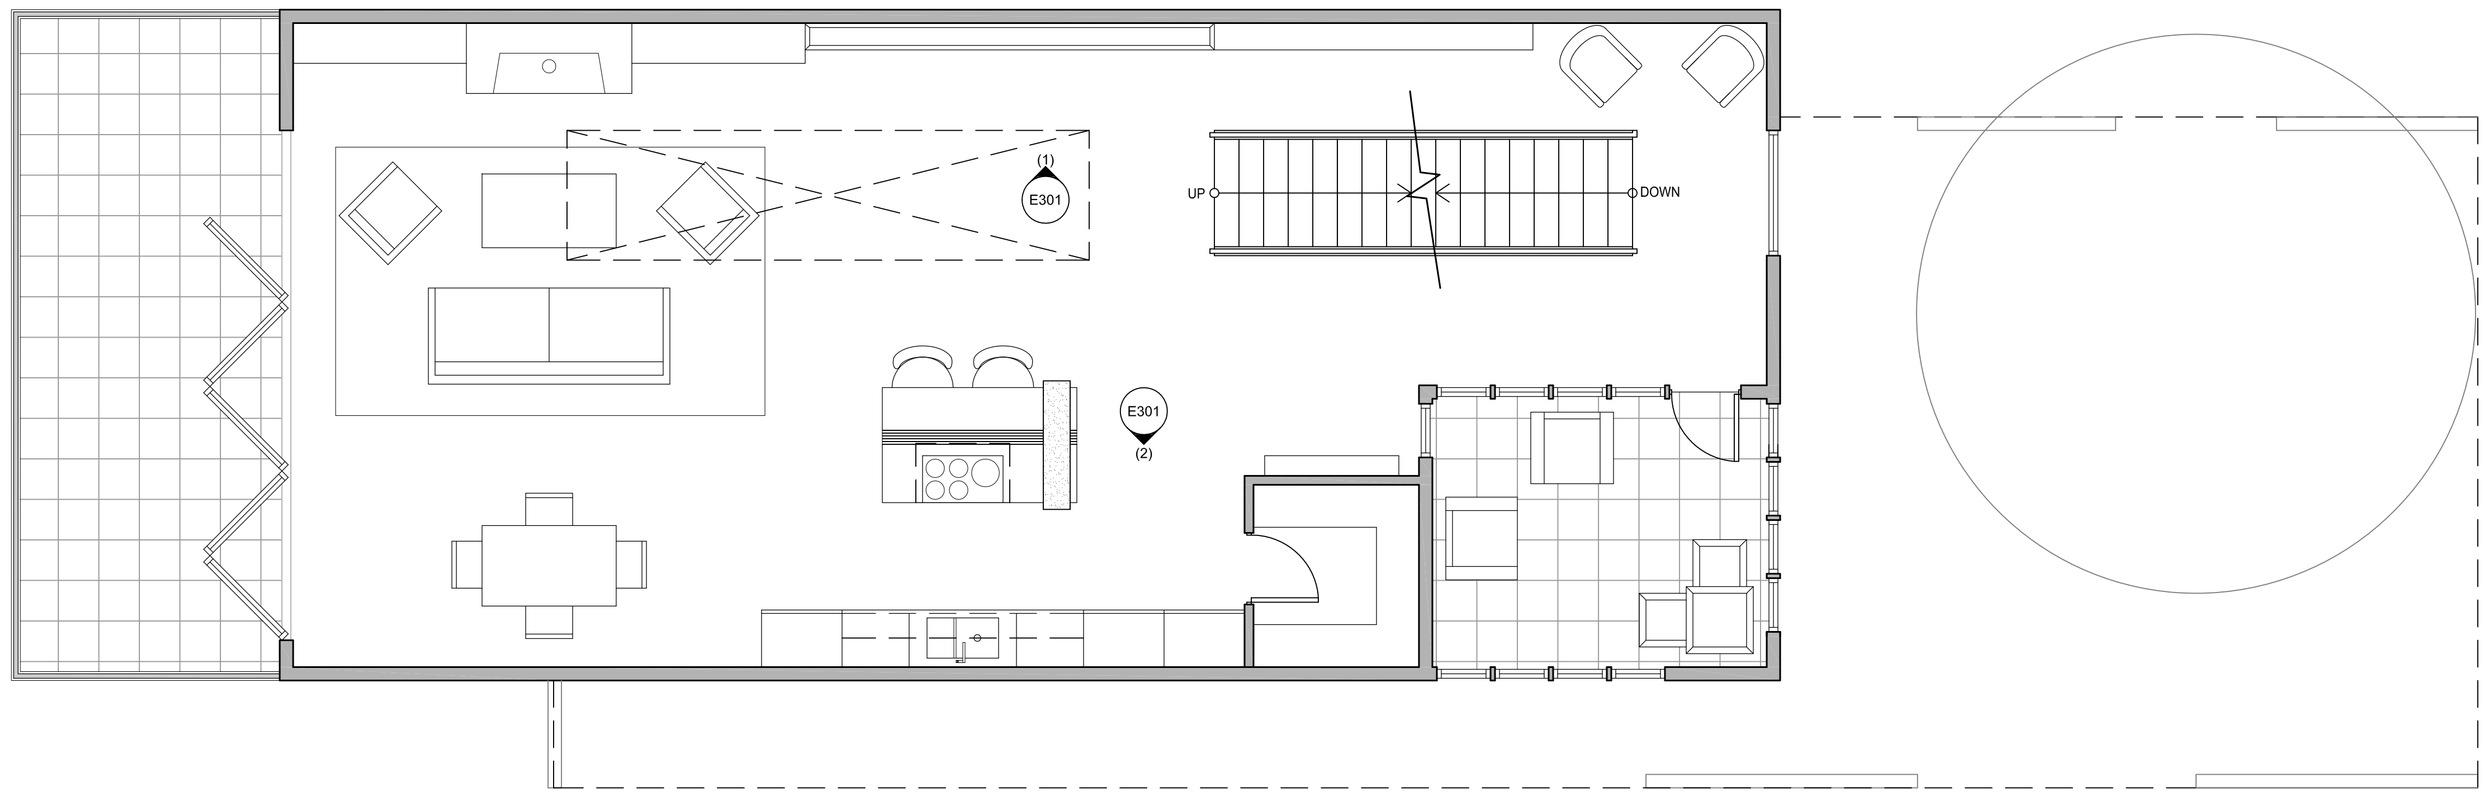

2 SECOND FLOOR PLAN
SCALE: 1/4" = 1'-0"

ALL DIMENSIONS AND SIZE DESIGNATIONS GIVEN ARE SUBJECT TO VERIFICATION ON JOB SITE AND ADJUSTMENT TO FIT JOB CONDITIONS. DESIGN PLANS ARE PROVIDED FOR THE USE BY THE CLIENT OR HIS AGENT IN COMPLETING THE PROJECT AS LISTED WITHIN THIS CONTRACT. DESIGN PLANS REMAIN THE PROPERTY OF THIS FIRM AND CAN NOT BE USED OR REUSED WITHOUT PERMISSION.

Pam Kalkandelenli
515 112TH ST SE #B1
EVERETT, WA 98208
360.393.9030

PROJECT NAME:

1732 ALKI AVENUE
BEACH FRONT TOWNHOMES

DRAWN BY: P. KALKANDELENLI

CHECKED BY:

DESIGNED BY: P. KALKANDELENLI

CLIENTS:

CONTACT:

DATE: 06.13.2016

A101