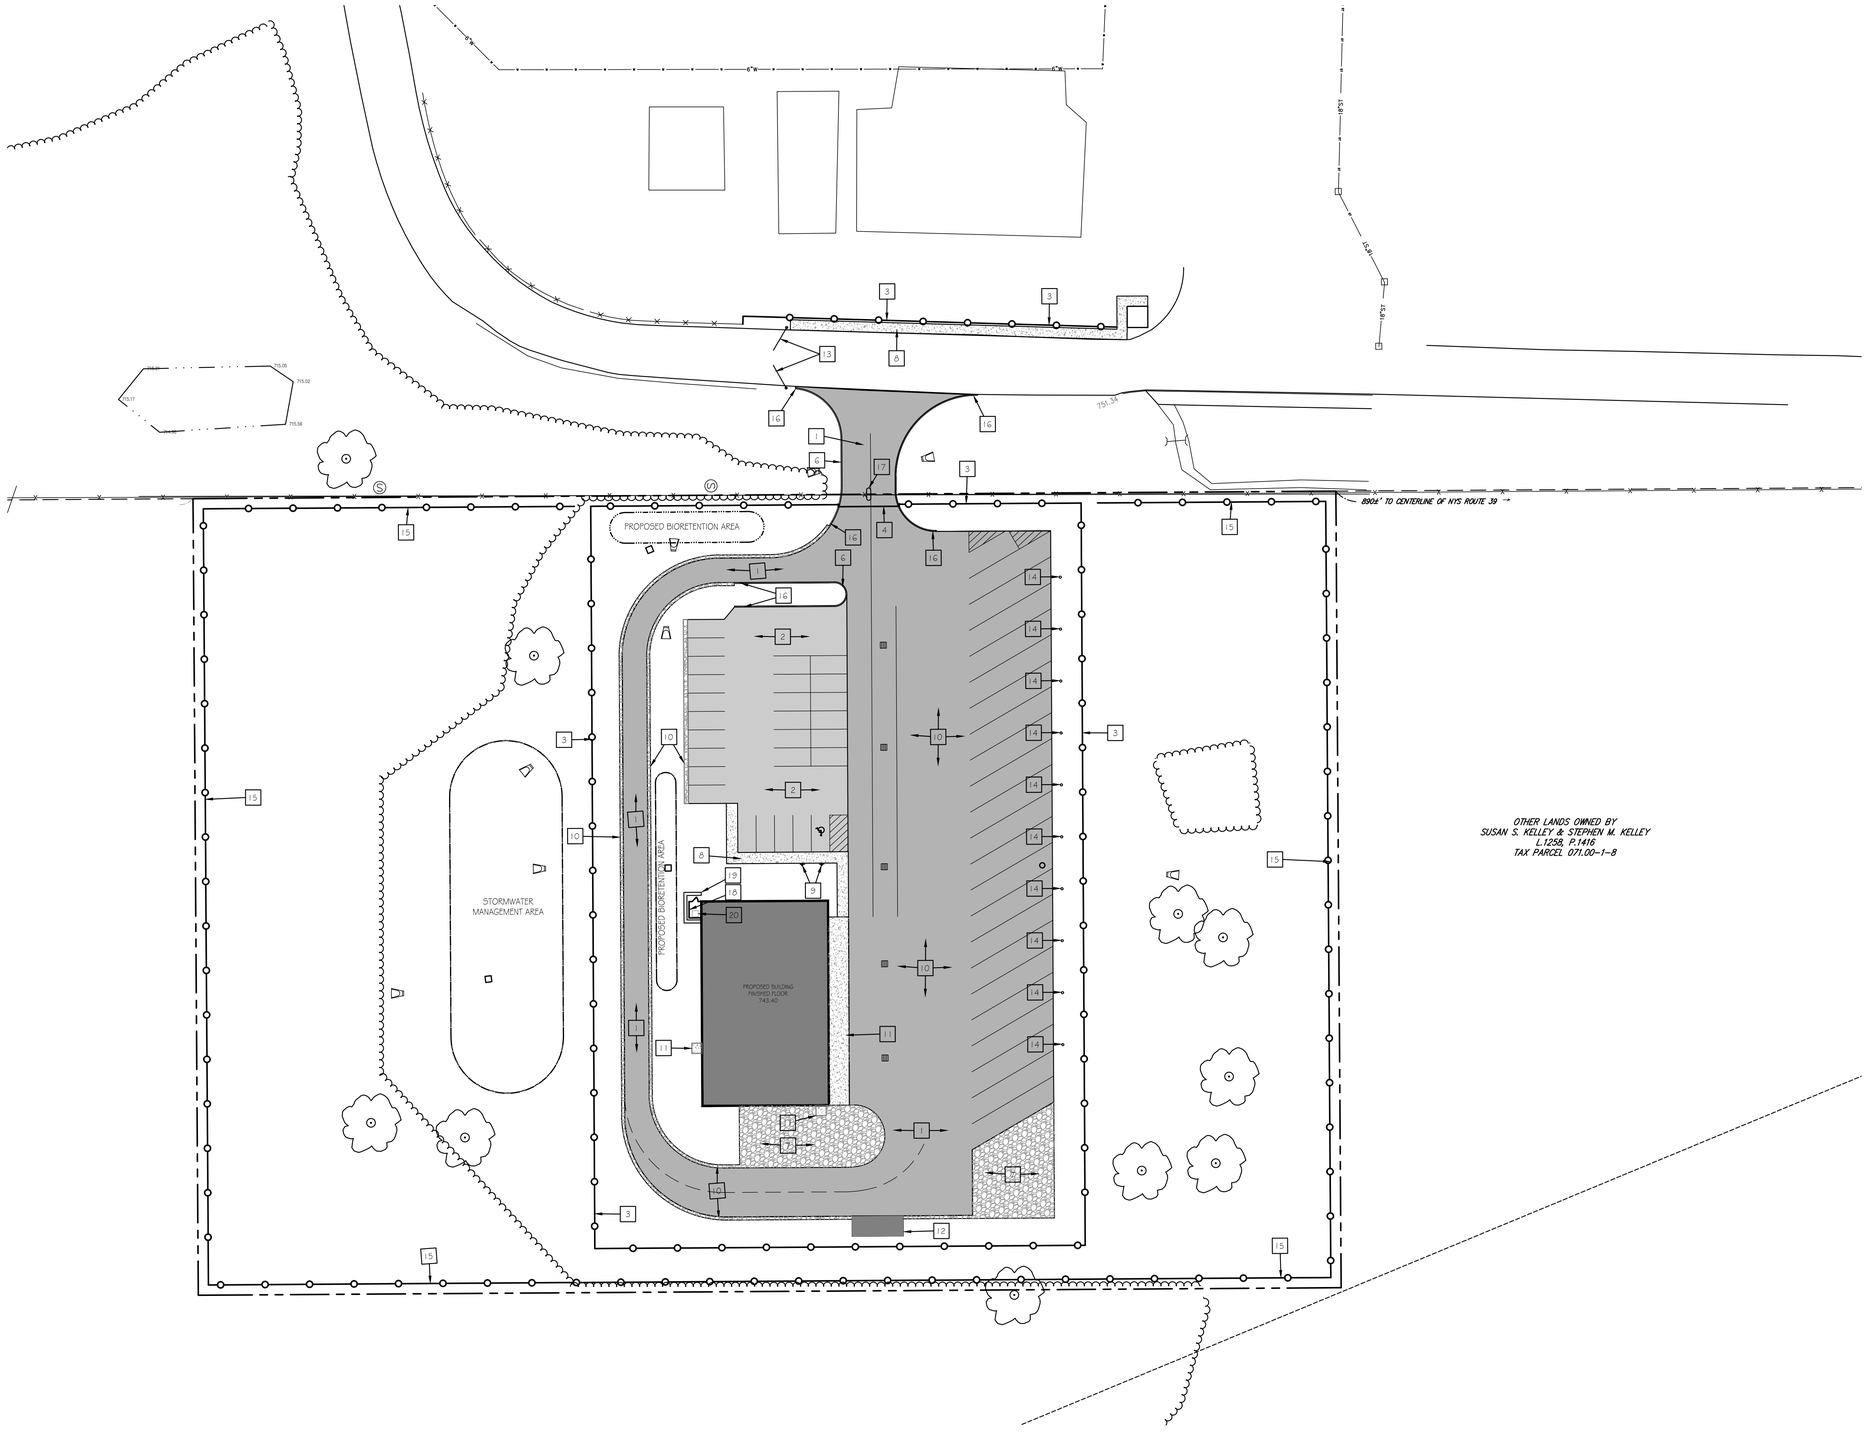

SITE IMPROVEMENT PLAN NOTES:

1. PROVIDE HEAVY DUTY ASPHALT. SEE DETAIL 2/LG.0.
2. PROVIDE STANDARD DUTY ASPHALT. SEE DETAIL 1/LG.0.
3. PROVIDE 6' HEIGHT GALVANIZED CHAIN LINK FENCE TO THE LIMITS SHOWN. SEE DETAIL 1/LG.1.
4. PROVIDE 6' HEIGHT X 30' WIDE GALVANIZED CHAINLINK FENCE SLIDE GATE, OPERATOR AND ACCESSORIES. SEE DETAIL 2/LG.2.
5. PROVIDE 4' HIGH GALVANIZED CHAIN LINK FENCE TO THE LIMITS SHOWN. SEE DETAIL 1/LG.1.
6. PROVIDE 6" GRANITE CURB PER DETAIL. SEE DETAIL 9/LG.0.
7. PROVIDE GRAVEL PAD.
8. PROVIDE 6" THICK CONCRETE WALK. SEE DETAIL 3/LG.0.
9. PROVIDE HANDICAP PARKING SPACE MARKINGS AND ASSOCIATED SIGNAGE. SEE DETAIL 6/LG.0.
10. PROVIDE 2' WIDE GRAVEL SHOULDER. SEE DETAIL 4/BG-L7.1.
11. PROVIDE 5'X5' CONCRETE PAD. CONCRETE SLABS AND OTHER SITE IMPROVEMENTS WITHIN 10' OF BUILDING TO BE COORDINATED WITH STRUCTURAL DRAWINGS.
12. RELOCATE EXISTING FUEL TANKS. PROVIDE NEW DISPENSERS, CANOPY AND CONCRETE PAD.
13. RELOCATE EXISTING GATE.
14. PROVIDE STEEL BOLLARD WITH 2 - WEATHERPROOF OUTLETS FOR BUS BLOCK HEATERS. SEE DETAIL 4/LG.0.
15. PROPERTY PERIMETER FENCE TO BE PROVIDED BY OTHERS.
16. PROVIDE 3' GRANITE CURB TAPER PER DETAIL. SEE DETAIL 10/LG.0.
17. PROVIDE 6' X 2' CONCRETE ISLAND FOR CARD READER. SEE DETAIL 14/LG.0.
18. PROVIDE A CEDAR FENCE PER DETAIL 4/LG.1
19. PROVIDE A RETAINING WALL PER DETAIL 5/LG. 1
20. CONCRETE AC PAD LOCATION (SEE MECHANICAL DRAWINGS)

HATCH KEY

- HEAVY DUTY ASPHALT
- STANDARD DUTY ASPHALT
- CONCRETE
- GRAVEL PAD

GRAPHIC SCALE

30 0 15 30 60 120

(IN FEET)
1 inch = 30 ft.

N

SED NO.: #24-04-01-04-5-010-001

4 COMMERCIAL STREET
SUITE 300, 3RD FLOOR
ROCHESTER, NY 14614
585 - 327 - 7950
FAX - 327 - 7949
TOWANDA, PA

HUNT ENGINEERS/ARCHITECTS/LANDSURVEYORS

HORSEHEADS, NY ROCHESTER, NY

NO.	DATE	DESCRIPTION OF REVISION	BY
1			
2			
3			
4			
5			
6			
7			
8			
9			
10			

DRAWN BY : PEC
CHECKED BY : RCJ
DATE : 3/4/2016
SCALE : 1" = 30'

"Unauthorized Alteration Or Addition To Plans Bearing A Licensed Engineer's Or Architects Seal, Is A Violation Of Section 7209 Of The New York State Education Law."

Copyright: 2015

SITE IMPROVEMENT PLAN

GENESEO CENTRAL SCHOOL DISTRICT
GENESEO BUS GARAGE
4050 AVON ROAD GENESEO, NY 14454

L2.0

PROJECT NO: 3001.003