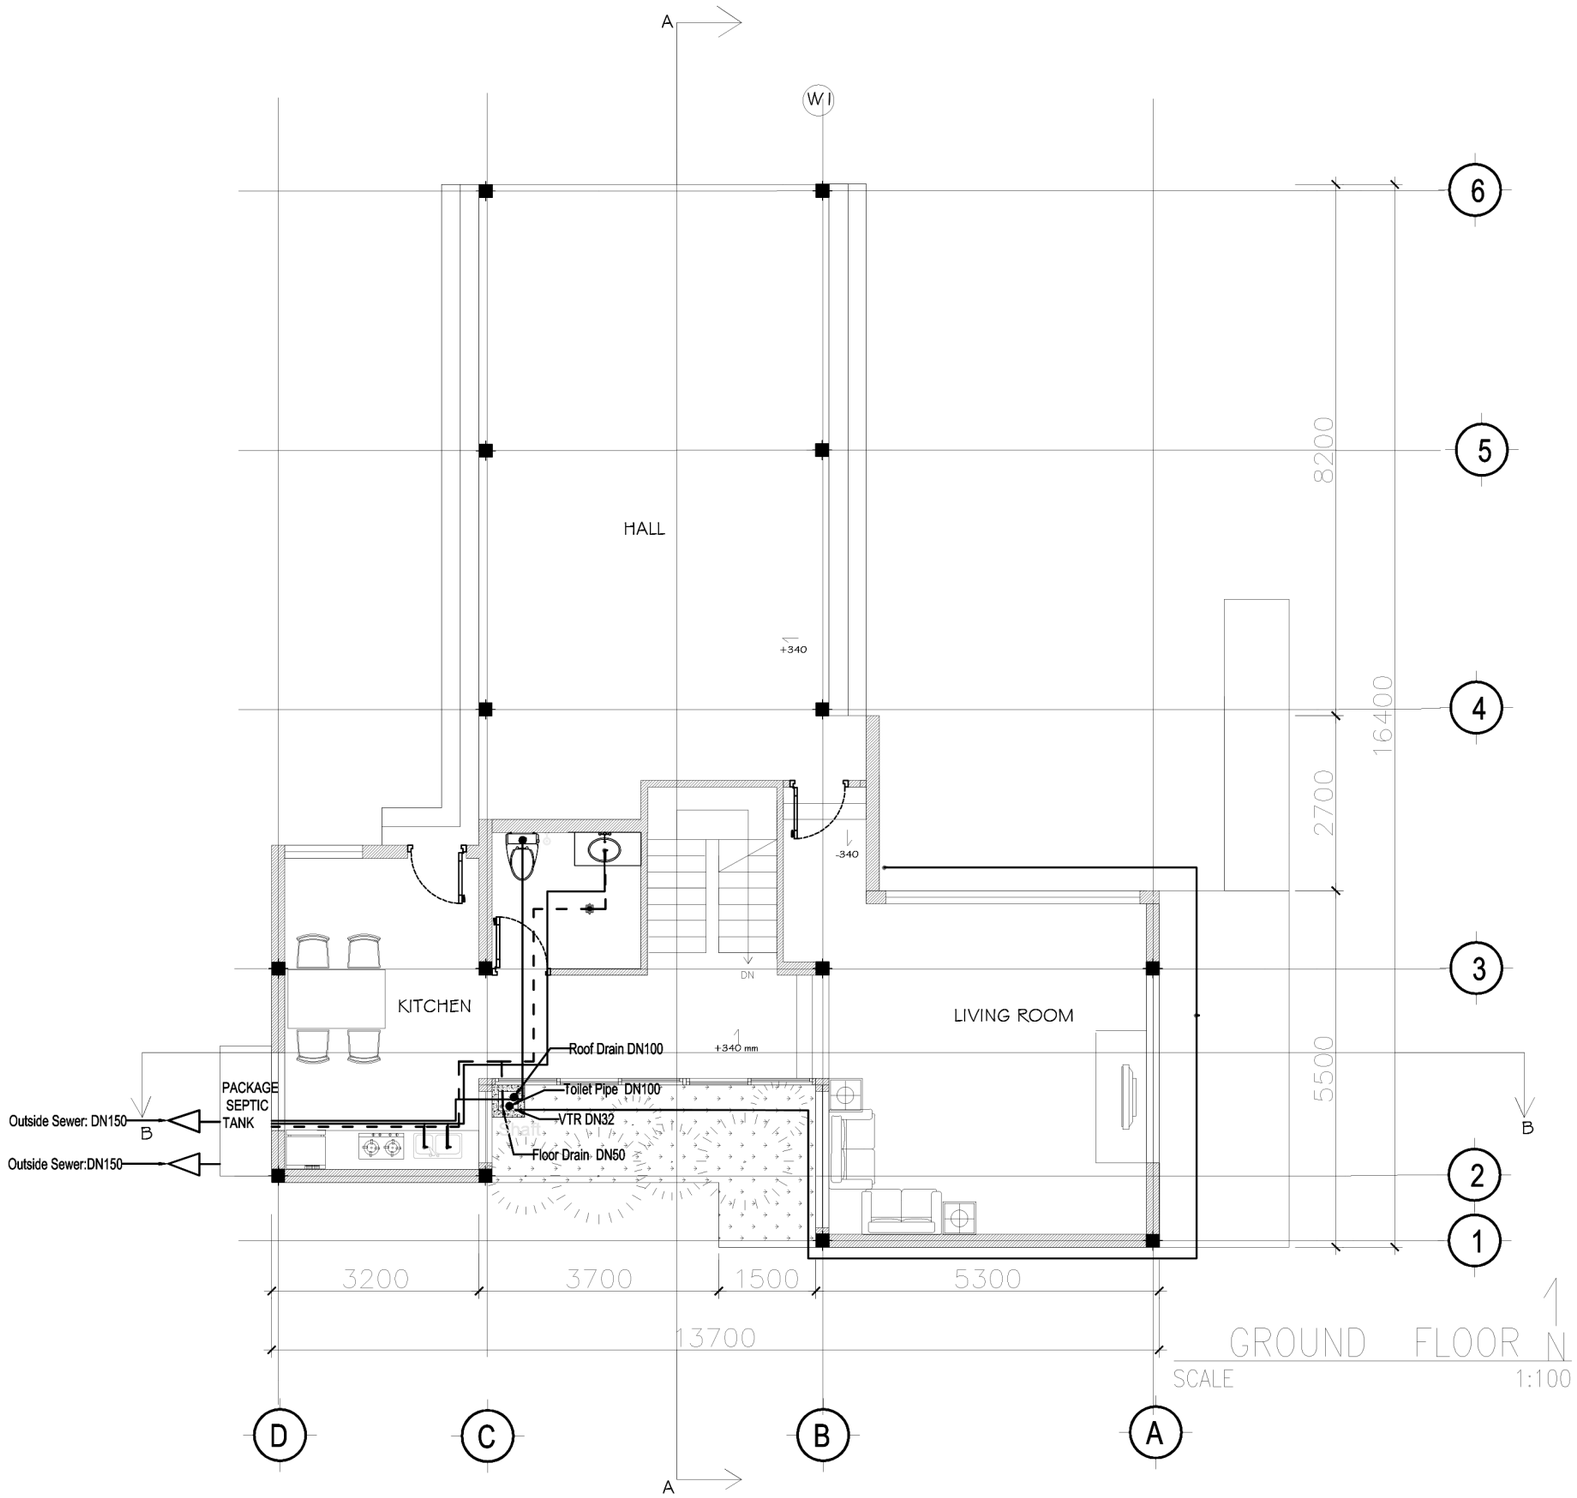

LEGEND:

Impression
design

ARCHITECTURE PLAN

OWNER	STAR FIRE
ARCHITECT	HOR KIMHORNG

DRAWING TITLE : WASTE WATER GROUND FLOOR

DATE: 13/03/2016	SCALE: 1/100

DRAWING NO: AS–P–04