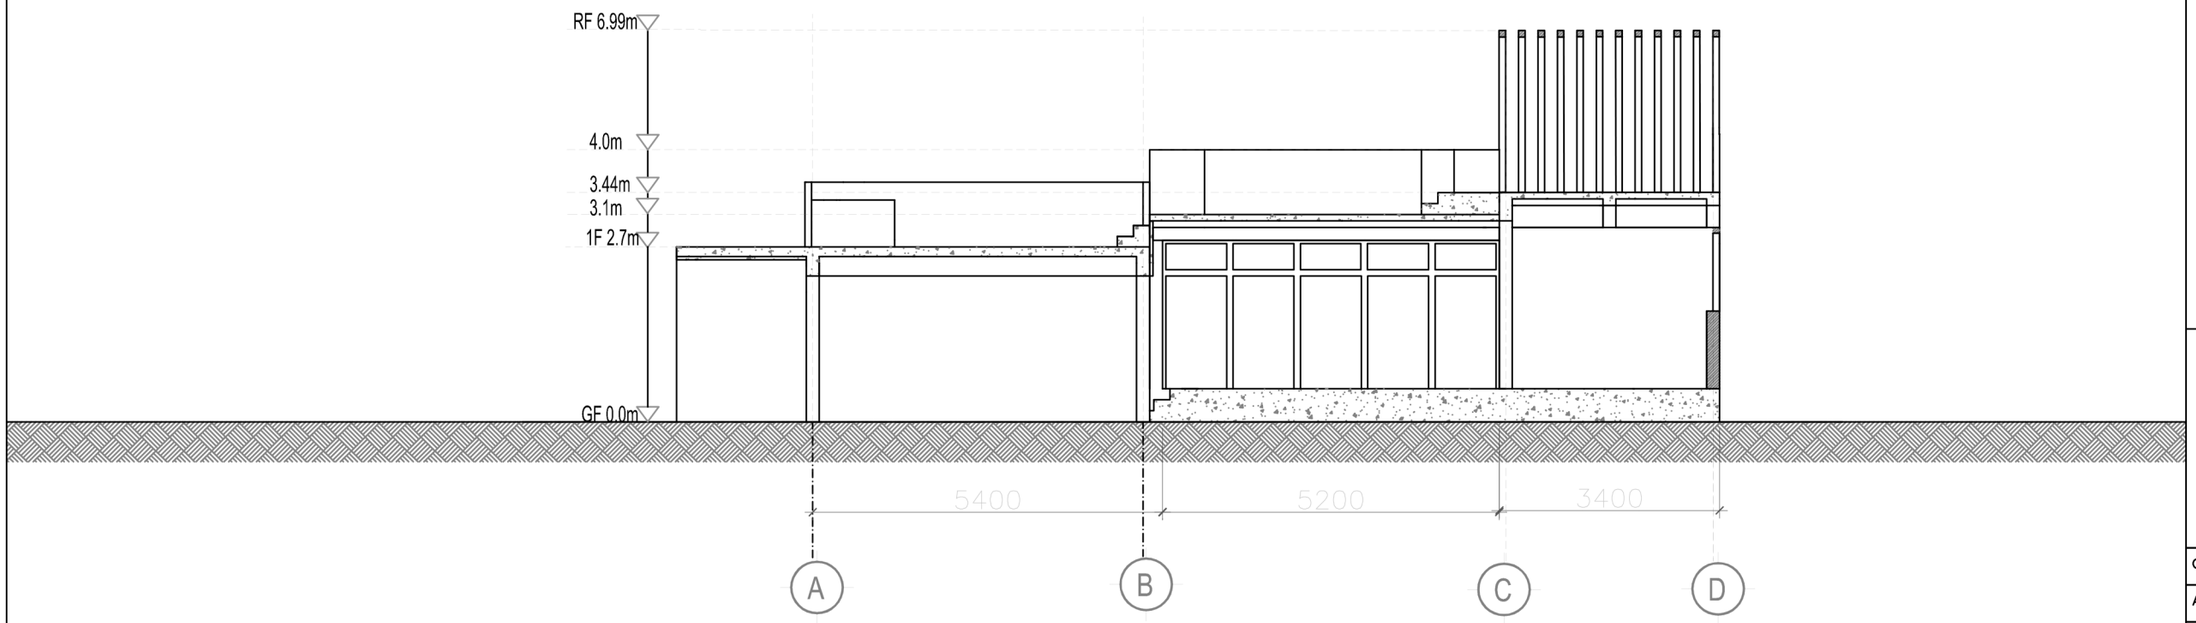

SECTION BB

SCALE 1:100

LEGEND:

Impression design

ARCHITECTURE PLAN

OWNER	STAR FIRE
ARCHITECT	HOR KIMHORNG

DRAWING TITLE : SECTION BB

DATE: 13/03/2016	SCALE: 1/100
DRAWING NO:	AS-A-17