1
N MASTER PLAN

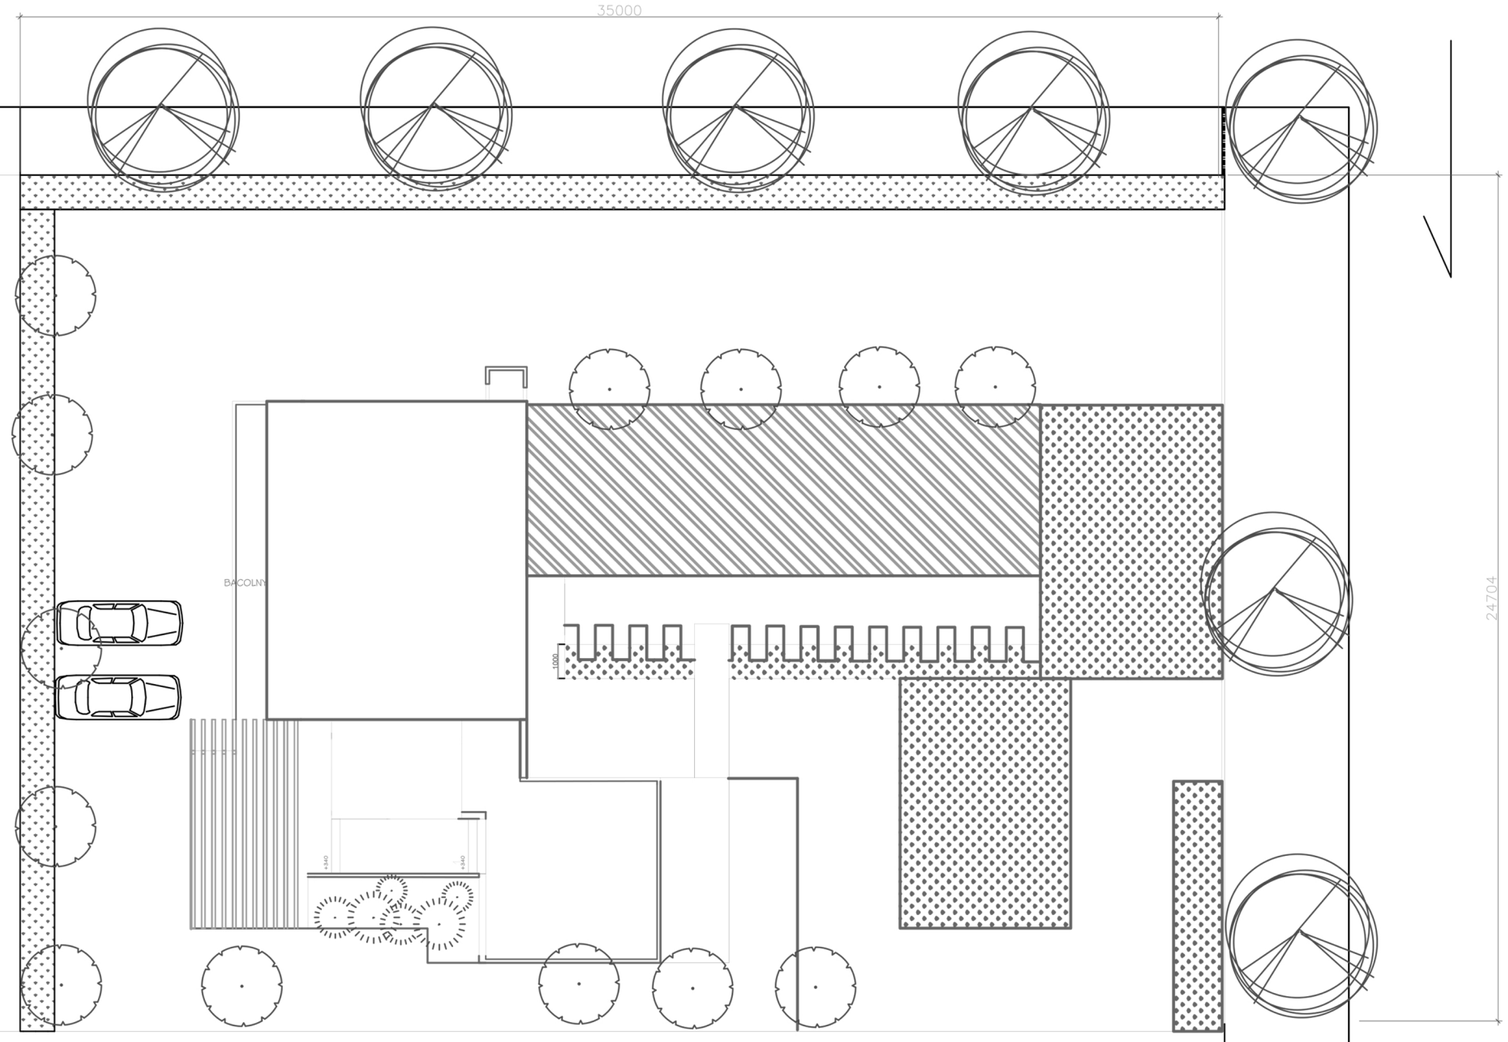

LEGEND:

Impression
design

ARCHITECTURE PLAN

OWNER	STAR FIRE
ARCHITECT	HOR KIMHORNG

DRAWING TITLE :
MASTER PLAN

DATE: 13/03/2016	SCALE: N/A

DRAWING NO: AS-A-06