


RIGHT SIDE ELEVATION

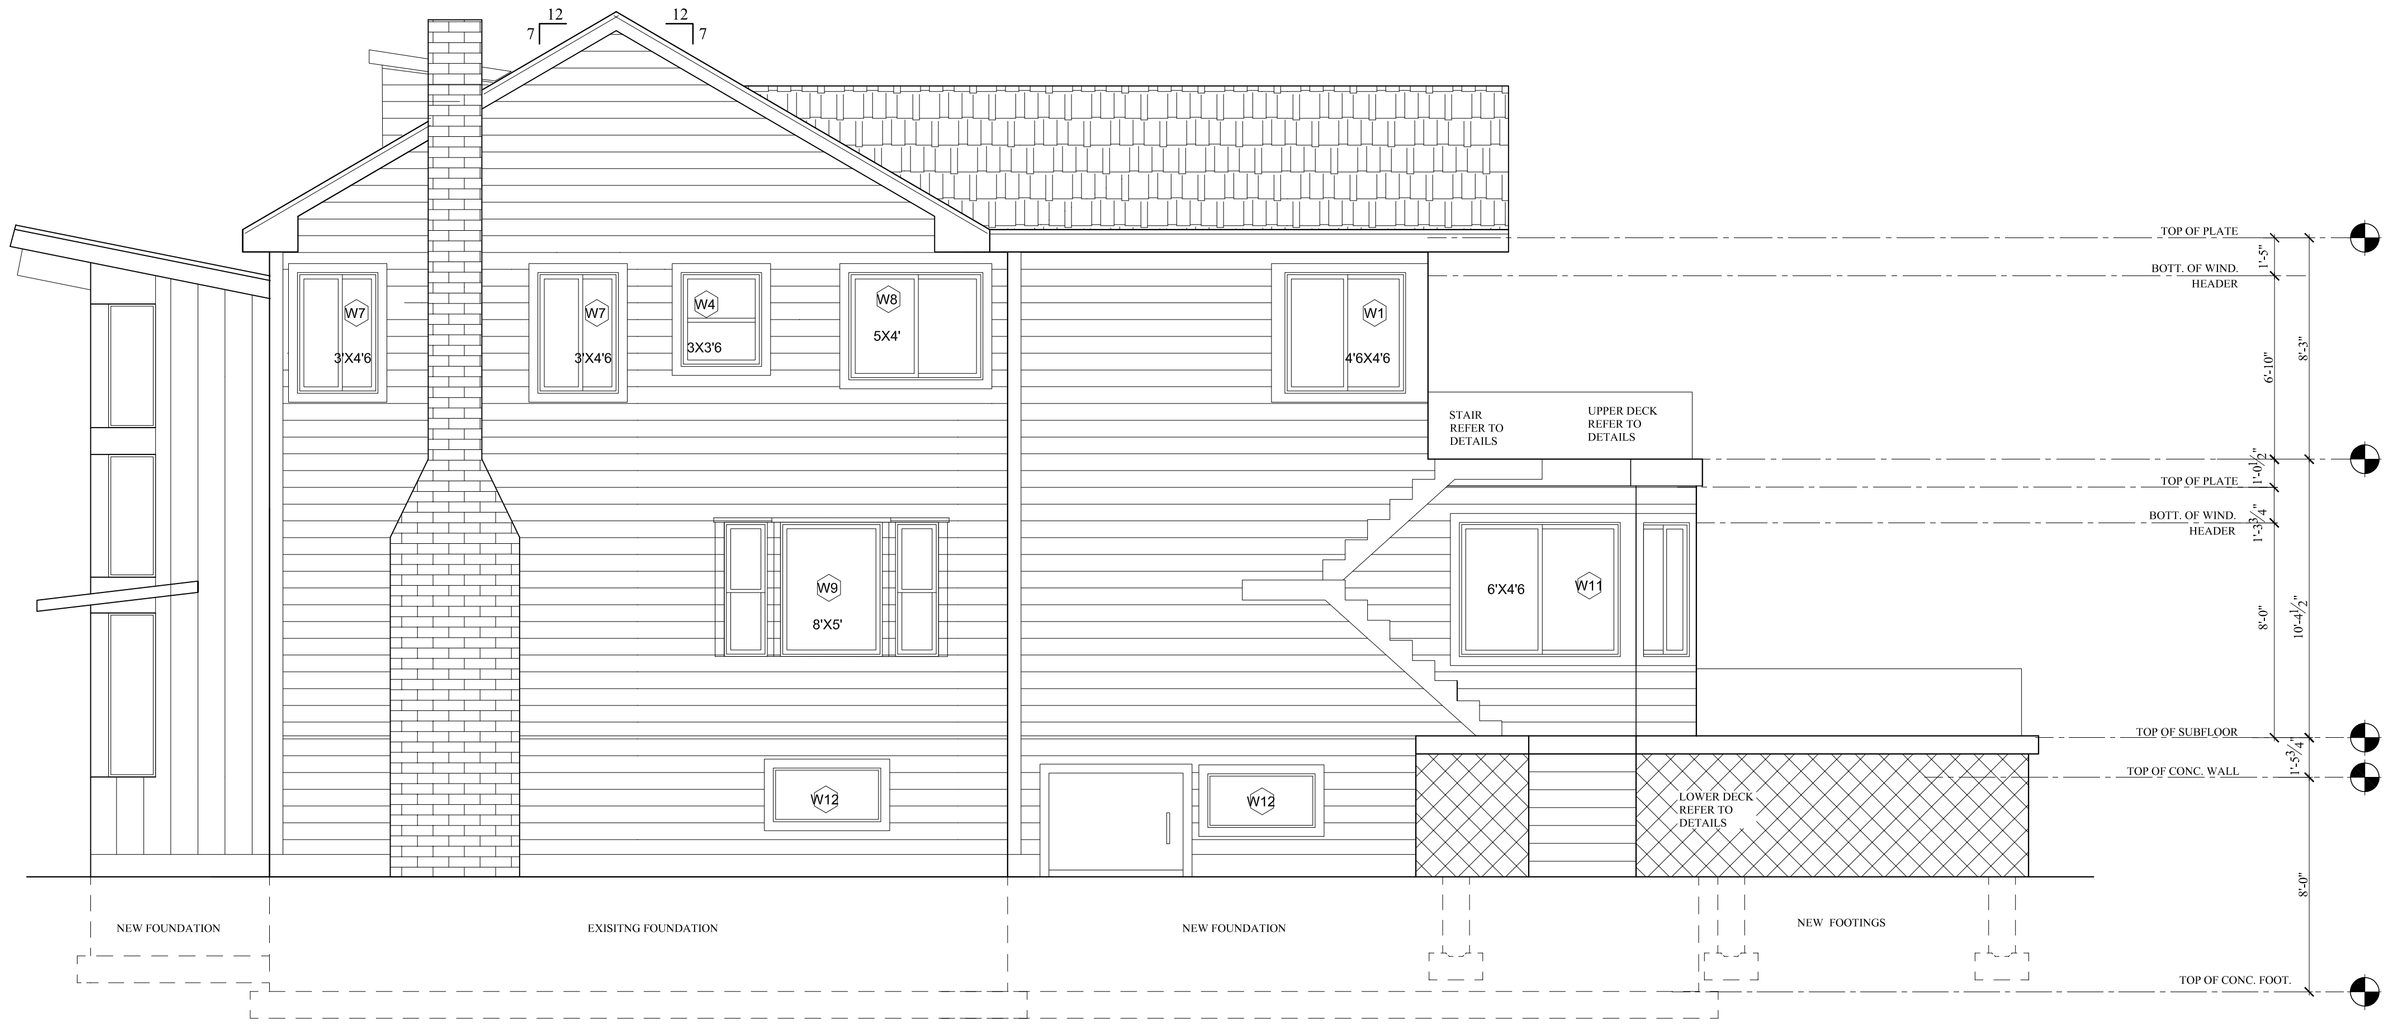


LEFT SIDE ELEVATION

WINDOW SCHEDULE

| ID | QTY | MANUFR | MODEL | ROUGH OPENING | MATL | GLAZING | REMARKS |
|---|---|---|---|---|---|---|---|
| W1 | 7 | PELLA | | 4'-6"X4'-6" | WOOD | | SLIDING |
| W2 | 2 | PELLA | | 4'-6"X5'-0" | | | SLIDING |
| W3 | 4 | PELLA | | 4'-6"X4'-0" | | | SLIDING |
| W4 | 5 | PELLA | | 3'-0"X3'-6" | | | DOUBLE HUNG |
| W5 | 2 | PELLA | | 5'-0"X4'-6" | | | SLIDING |
| W6 | 2 | PELLA | | 5'-0"X5'-0" | | | SLIDING |
| W7 | 2 | PELLA | | 3'-0"X4'-6" | | | SLIDING |
| W8 | 1 | PELLA | | 5'-0"X4'-0" | | | SLIDING |
| W9 | 1 | PELLA | | 8'-0"X4'-0" -30 | | | BAY |
| W10 | 2 | PELLA | | 5'-0"X3'-6" | | | SLIDING |
| W11 | 2 | PELLA | | 6'-0"X4'-6" | | | SLIDING |
| W12 | 4 | PELLA | | XXX | | | BASEMENT |
| W13 | 2 | PELLA | | XXX | | | CUSTOM SHAPE |
| W14 | 4 | PELLA | | XXX | | | DORMER WIND |
| W15 | 1 | PELLA | | XXX | | | CUSTOM SHAPE |
| W16 | 1 | PELLA | | XXX | | | CUSTOM SHAPE |
| | | | | | | | |
| D1 | 3 | PELLA | | 5'-0"X6'-10" | | | FRENCH SLIDER |
| D2 | 2 | PELLA | | 5'-0"X8'-0" | | | FRENCH SLIDER |
| D3 | 1 | PELLA | | 6'-8"X8'-0" | WOOD | | FRONT DOOR |
| D4 | 1 | PELLA | | 2'-10"X6'-10" | WOOD | | SIDE DOOR |
| D5 | 2 | PELLA | | 8'-0"X8'-0" | WOOD | | GARAGE DOOR |

NOTES

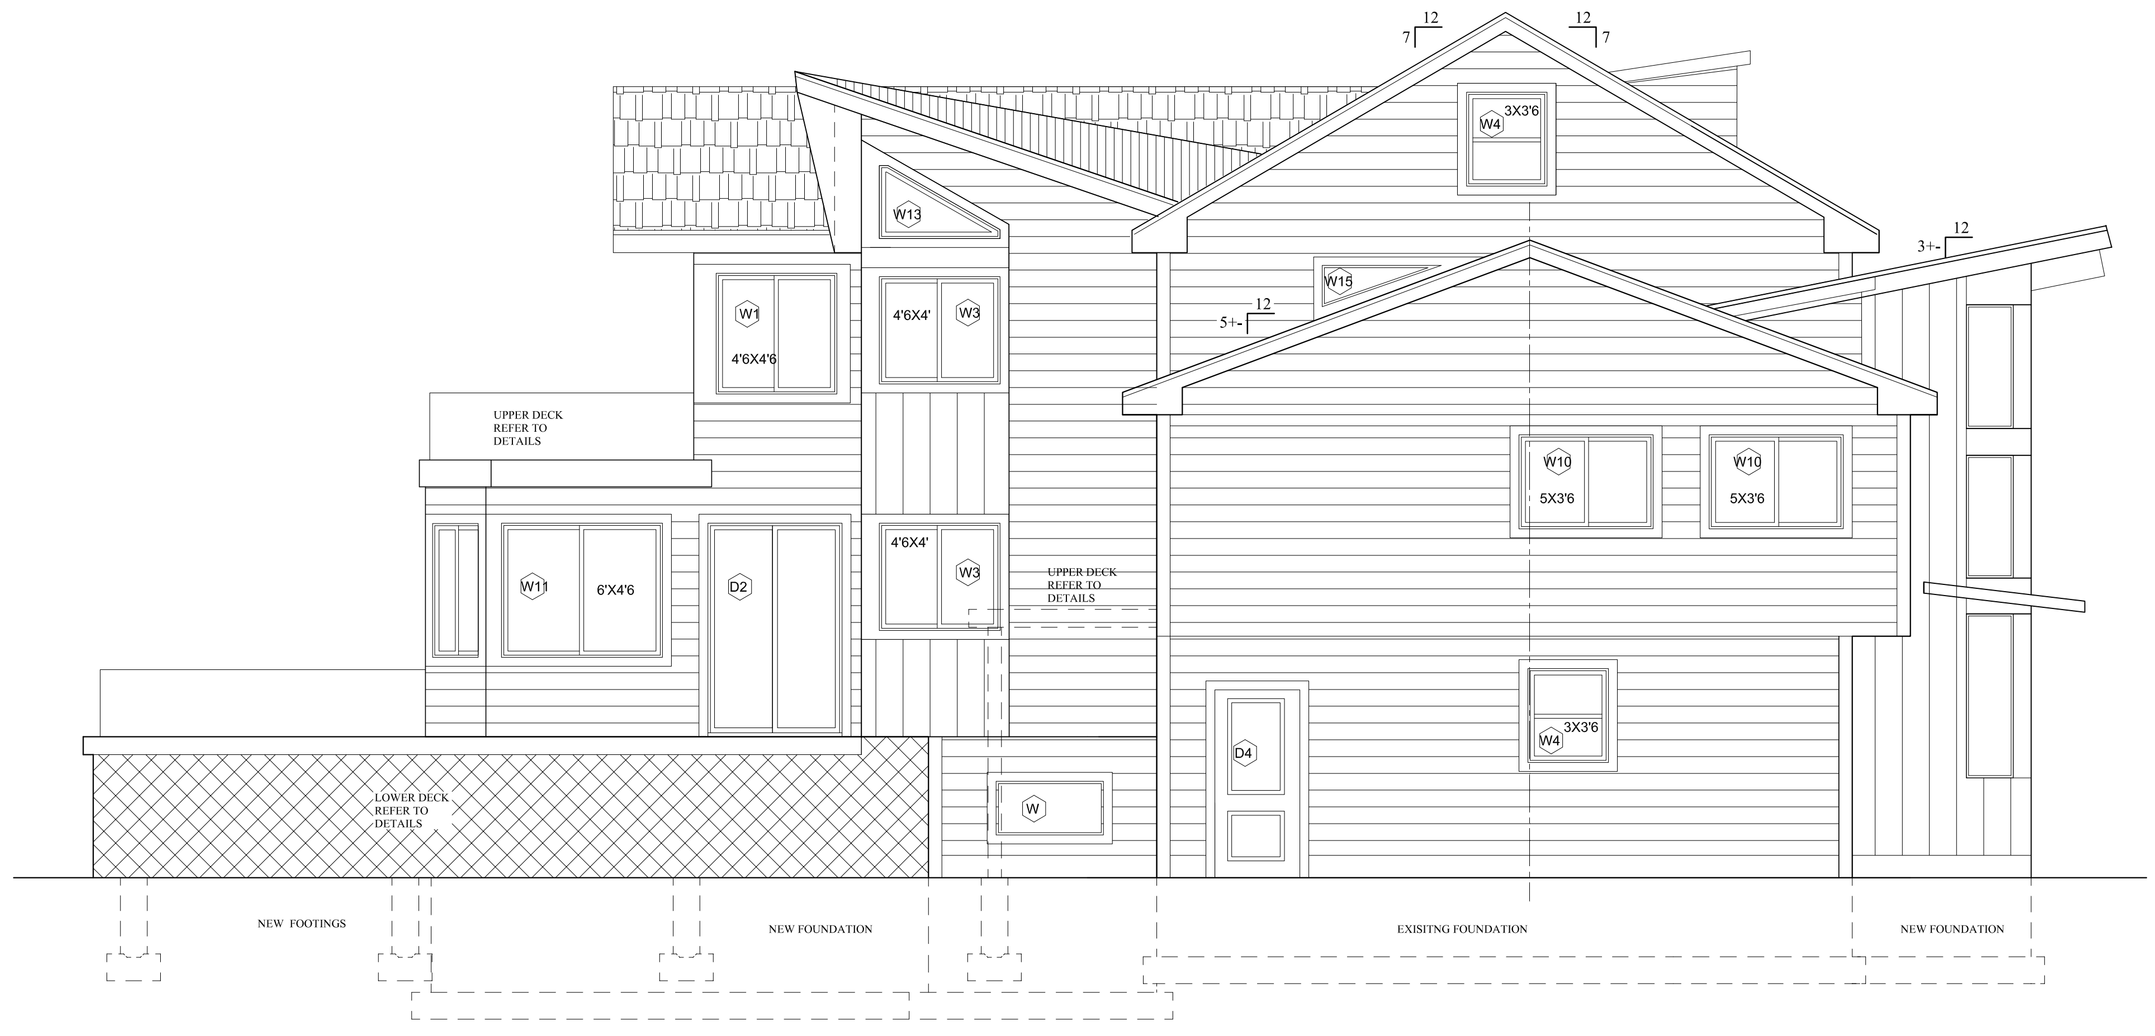PROJECT No

GALINA SHVEDOVA ASSOCIATES, LLC
RESIDENTIAL DESIGN AND CONSTRUCTION
384 AMHERST STREET, MANCHESTER, NEW HAMPSHIRE

# JASUJA RESIDENCE
220 SOUTH AVENUE
WESTON, MASSACHUSETTS

ISSUE OR REVISIONS:

| No | DATE: | REMARKS: |
|---|---|---|
| | | |

DATE: 11/16/10

SCALE: 1/4"=1'0"

SHEET TITLE: SIDE ELEVATIONS

SHEET NUMBER: A5