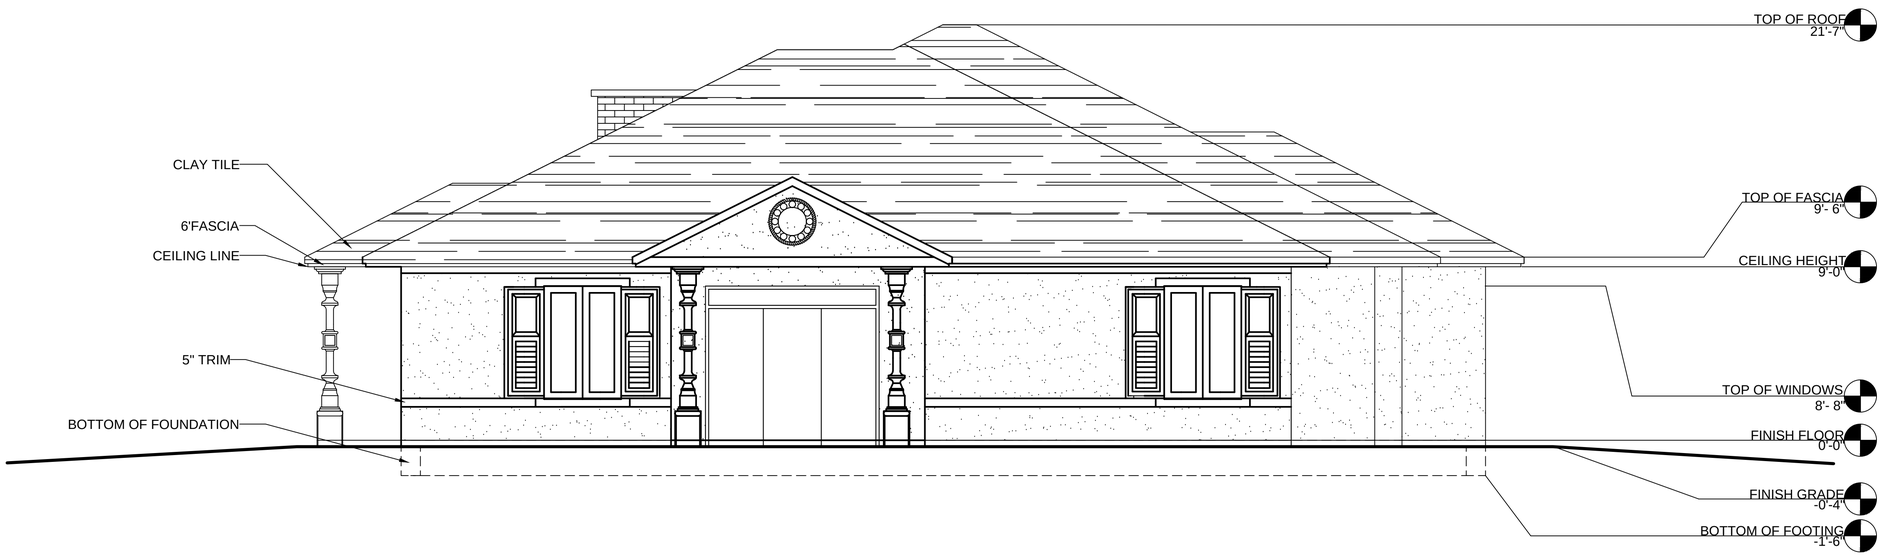

NORTH ELEVATION
1/4" =1'-0"

SOUTH ELEVATION
1/4" =1'-0"