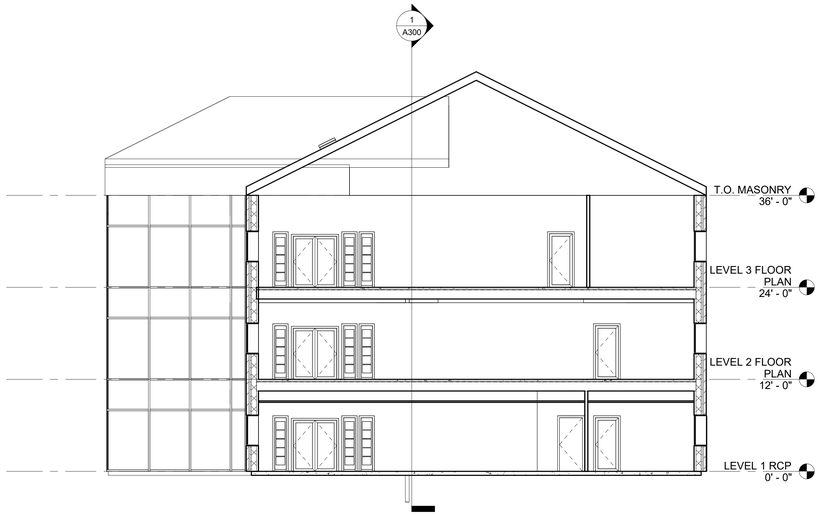

2 CROSS SECTION 1
1/8" = 1'-0"

1 LONGITUDINAL SECTION
1/8" = 1'-0"

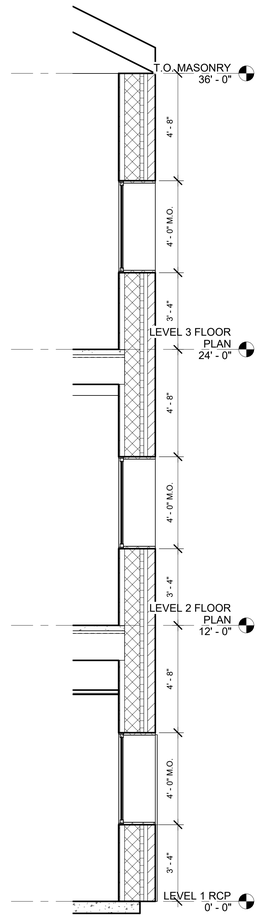

3 CROSS SECTION 2
3/8" = 1'-0"

SIERRA COLLEGE

Consultant
Address
Address
Address
Phone

Consultant
Address
Address
Address
Phone

Consultant
Address
Address
Address
Phone

Consultant
Address
Address
Address
Phone

Consultant
Address
Address
Address
Phone

No.	Description	Date

ABC DEVELOPERS
HARBOR VIEW OFFICES

BUILDING SECTIONS

Project Number	13-2
Date	11/21/2024
Drawn By	MARCOS, R
Checked By	Checker

A300

Scale As indicated

4/11/2026 7:08:13 PM