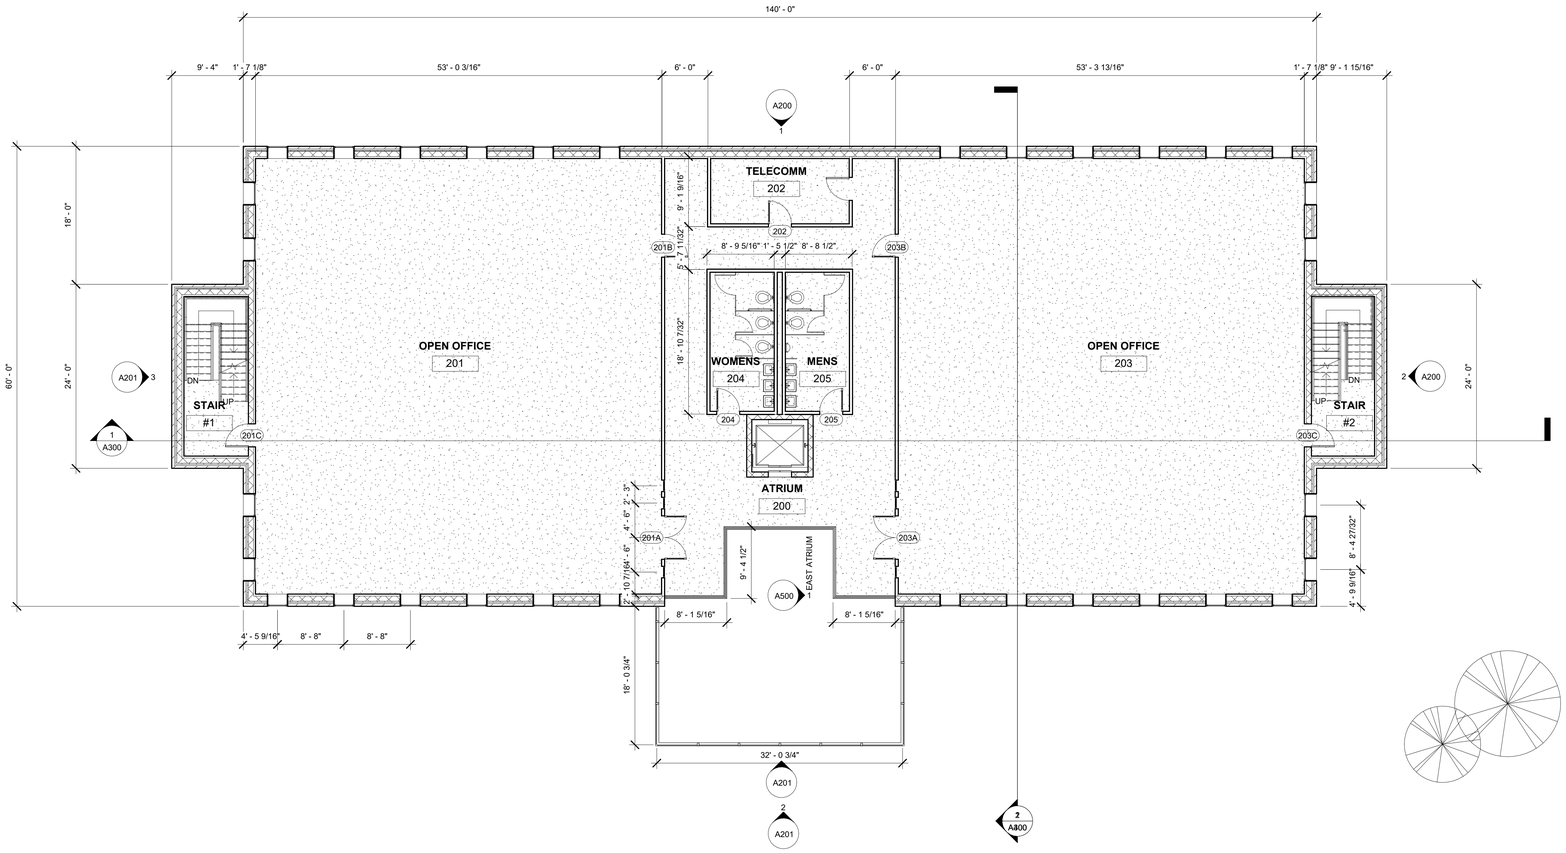

1 LEVEL 2 FLOOR PLAN
1/8" = 1'-0"

SIERRA COLLEGE

CONTRACTOR:	COMPANY NAME 5555 ALPHABET ST. CITY, ST 55555 P.O.C. : NAME OF CONTACT email : email@address.com TELE : (916) 555-5555
ARCHITECT:	COMPANY NAME 5555 ALPHABET ST. CITY, ST 55555 P.O.C. : NAME OF CONTACT email : email@address.com TELE : (916) 555-5555
STRUCTURAL ENGINEER:	COMPANY NAME 5555 ALPHABET ST. CITY, ST 55555 P.O.C. : NAME OF CONTACT email : email@address.com TELE : (916) 555-5555
MECHANICAL & PLUMBING ENGINEER:	COMPANY NAME 5555 ALPHABET ST. CITY, ST 55555 P.O.C. : NAME OF CONTACT email : email@address.com TELE : (916) 555-5555
ELECTRICAL ENGINEER:	COMPANY NAME 5555 ALPHABET ST. CITY, ST 55555 P.O.C. : NAME OF CONTACT email : email@address.com TELE : (916) 555-5555
FIRE PROTECTION:	COMPANY NAME 5555 ALPHABET ST. CITY, ST 55555 P.O.C. : NAME OF CONTACT email : email@address.com TELE : (916) 555-5555
LANDSCAPE ARCHITECT:	COMPANY NAME 5555 ALPHABET ST. CITY, ST 55555 P.O.C. : NAME OF CONTACT email : email@address.com TELE : (916) 555-5555

No.	Description	Date

ABC DEVELOPERS HARBOR VIEW OFFICES

LEVEL 2 FLOOR PLAN

Project Number	13-2
Date	11/21/2024
Drawn By	MARCOS, R
Checked By	Checker

A102

Scale 1/8" = 1'-0"

4/11/2026 7:10:05 PM