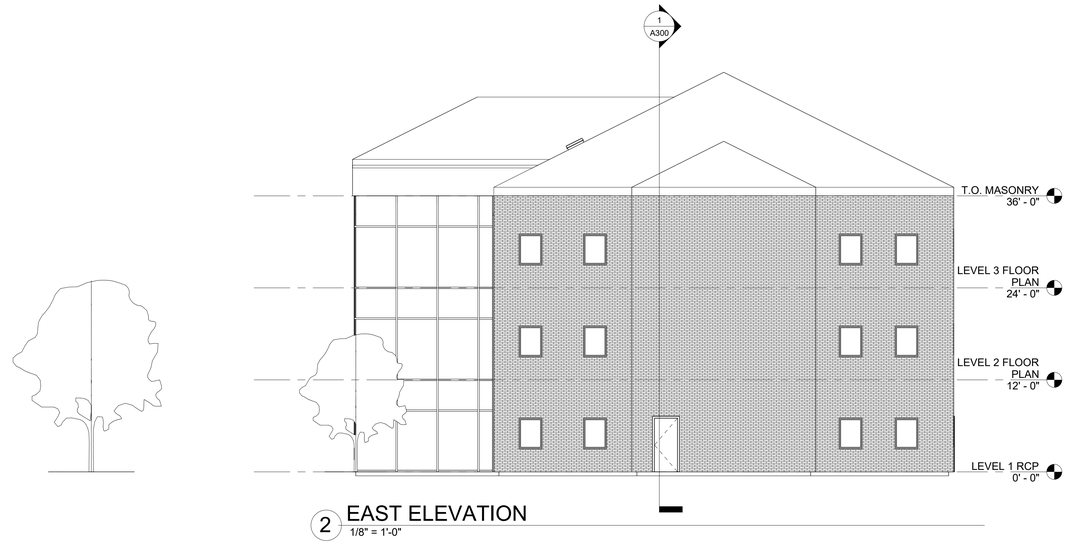

2 EAST ELEVATION
1/8" = 1'-0"

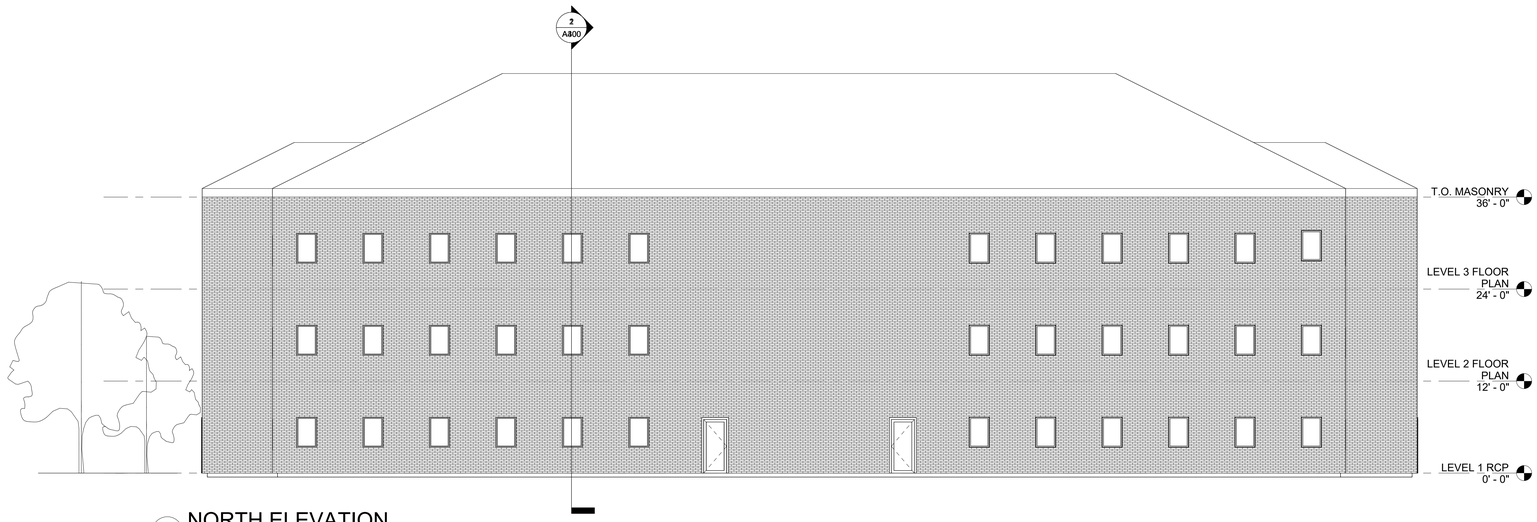

1 NORTH ELEVATION
1/8" = 1'-0"

SIERRA COLLEGE

CONTRACTOR: COMPANY NAME
5555 ALPHABET ST.
CITY, ST 55555
P.O.C. : NAME OF CONTACT
email : email@address.com
TELE : (916) 555-5555

ARCHITECT: COMPANY NAME
5555 ALPHABET ST.
CITY, ST 55555
P.O.C. : NAME OF CONTACT
email : email@address.com
TELE : (916) 555-5555

STRUCTURAL ENGINEER: COMPANY NAME
5555 ALPHABET ST.
CITY, ST 55555
P.O.C. : NAME OF CONTACT
email : email@address.com
TELE : (916) 555-5555

MECHANICAL & PLUMBING ENGINEER: COMPANY NAME
5555 ALPHABET ST.
CITY, ST 55555
P.O.C. : NAME OF CONTACT
email : email@address.com
TELE : (916) 555-5555

ELECTRICAL ENGINEER: COMPANY NAME
5555 ALPHABET ST.
CITY, ST 55555
P.O.C. : NAME OF CONTACT
email : email@address.com
TELE : (916) 555-5555

FIRE PROTECTION: COMPANY NAME
5555 ALPHABET ST.
CITY, ST 55555
P.O.C. : NAME OF CONTACT
email : email@address.com
TELE : (916) 555-5555

LANDSCAPE ARCHITECT: COMPANY NAME
5555 ALPHABET ST.
CITY, ST 55555
P.O.C. : NAME OF CONTACT
email : email@address.com
TELE : (916) 555-5555

No.	Description	Date

ABC DEVELOPERS HARBOR VIEW OFFICES

EXTERIOR ELEVATIONS

Project Number	13-2
Date	11/21/2024
Drawn By	MARCOS, R
Checked By	Checker

A200

Scale 1/8" = 1'-0"

4/11/2026 7:08:49 PM