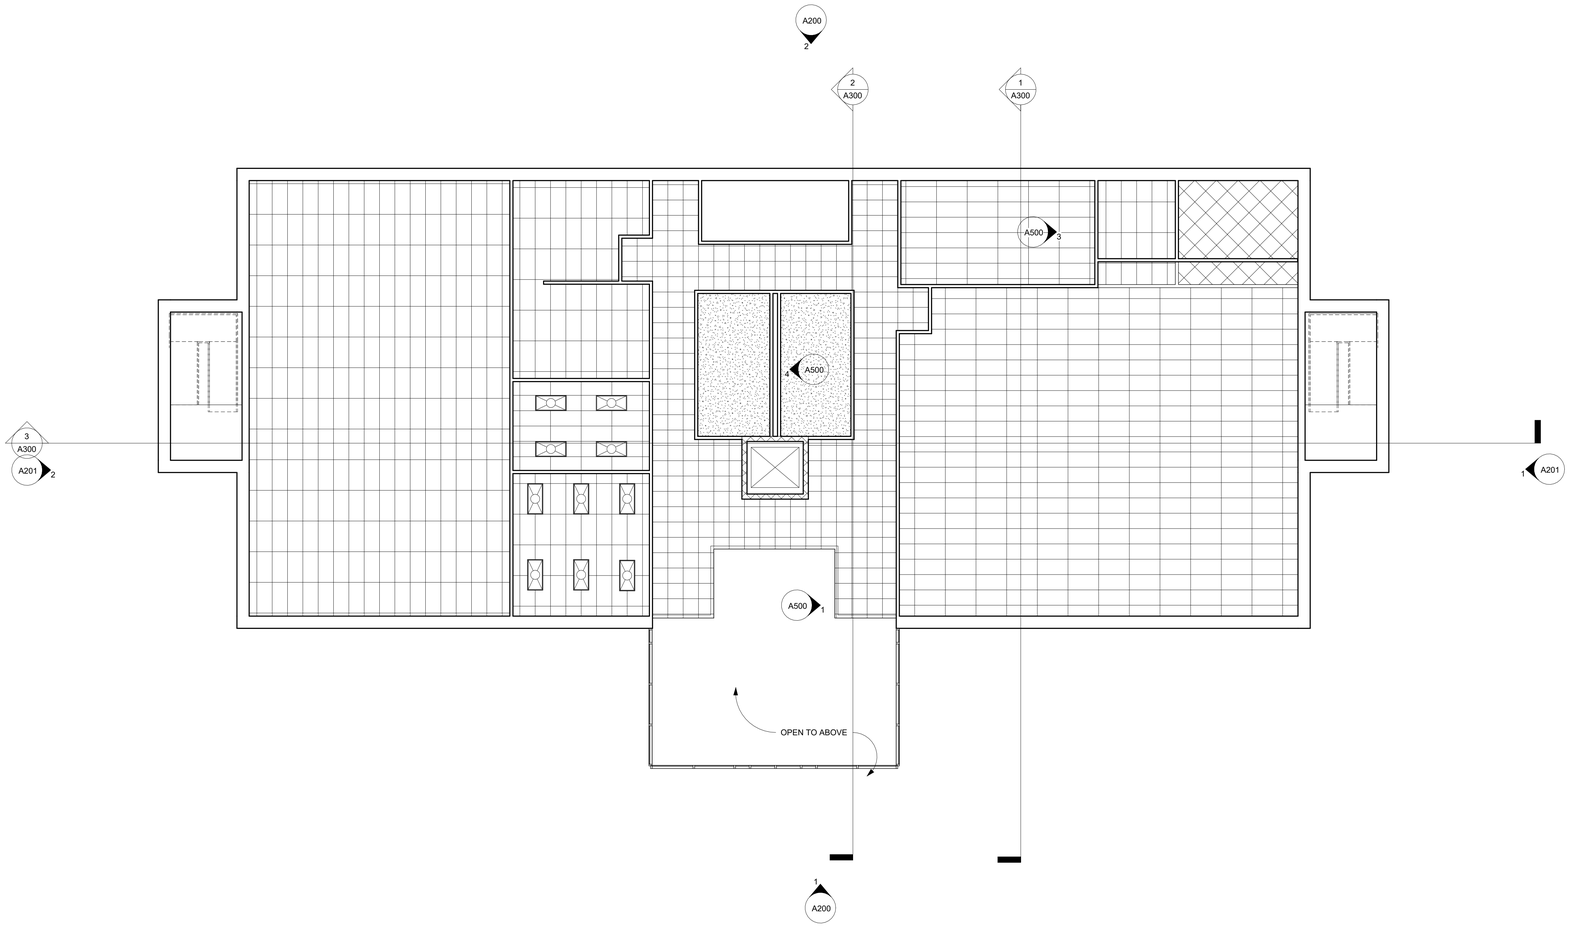

1 Level 1
1/8" = 1'-0"

SIERRA COLLEGE

CONTRACTOR:	COMPANY NAME 5555 ALPHABET ST. CITY, ST 55555 P.O.C. : NAME OF CONTACT email : email@address.com TELE : (916) 555-5555
ARCHITECT:	COMPANY NAME 5555 ALPHABET ST. CITY, ST 55555 P.O.C. : NAME OF CONTACT email : email@address.com TELE : (916) 555-5555
STRUCTURAL ENGINEER:	COMPANY NAME 5555 ALPHABET ST. CITY, ST 55555 P.O.C. : NAME OF CONTACT email : email@address.com TELE : (916) 555-5555
MECHANICAL & PLUMBING ENGINEER:	COMPANY NAME 5555 ALPHABET ST. CITY, ST 55555 P.O.C. : NAME OF CONTACT email : email@address.com TELE : (916) 555-5555
ELECTRICAL ENGINEER:	COMPANY NAME 5555 ALPHABET ST. CITY, ST 55555 P.O.C. : NAME OF CONTACT email : email@address.com TELE : (916) 555-5555
FIRE PROTECTION:	COMPANY NAME 5555 ALPHABET ST. CITY, ST 55555 P.O.C. : NAME OF CONTACT email : email@address.com TELE : (916) 555-5555
LANDSCAPE ARCHITECT:	COMPANY NAME 5555 ALPHABET ST. CITY, ST 55555 P.O.C. : NAME OF CONTACT email : email@address.com TELE : (916) 555-5555

No.	Description	Date

BI12F25

Harbor View Offices

Level 1 Reflected Ceiling Plan

Project Number	2025-0043
Date	9/7/2025
Drawn By	Author
Checked By	Checker

A111

Scale	1/8" = 1'-0"

10/10/2025 4:16:12 PM