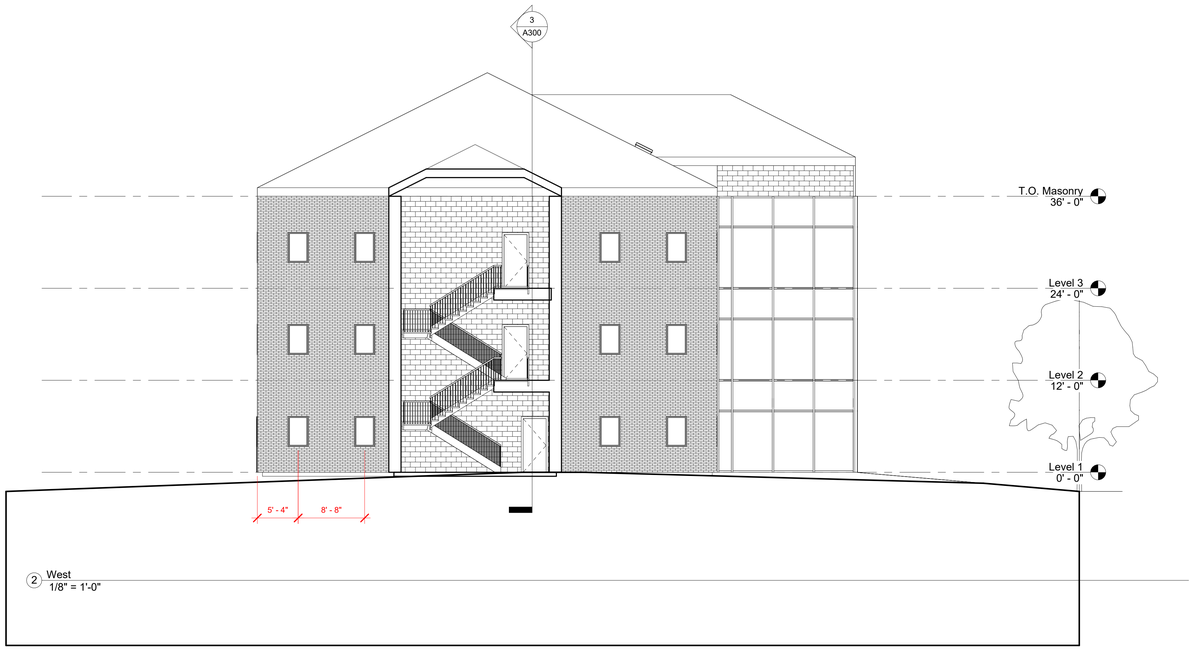

2 West
1/8" = 1'-0"

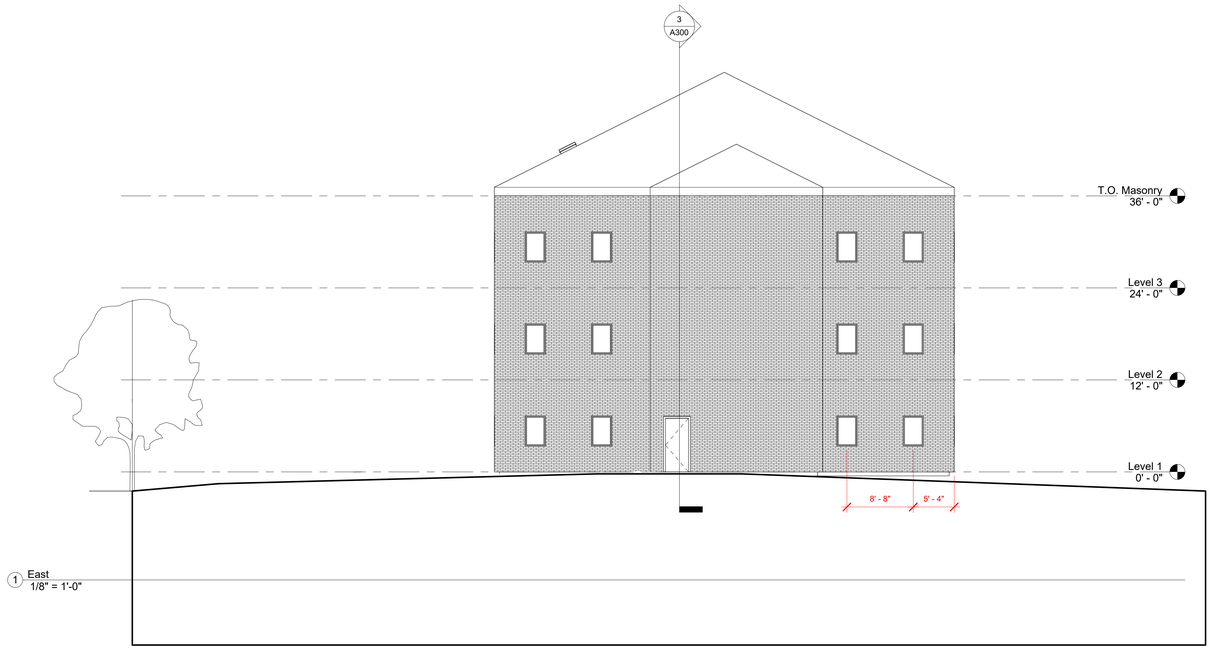

1 East
1/8" = 1'-0"

SIERRA COLLEGE

CONTRACTOR: COMPANY NAME
5555 ALPHABET ST.
CITY, ST 55555
P.O.C. : NAME OF CONTACT
email : email@address.com
TELE : (916) 555-5555

ARCHITECT: COMPANY NAME
5555 ALPHABET ST.
CITY, ST 55555
P.O.C. : NAME OF CONTACT
email : email@address.com
TELE : (916) 555-5555

STRUCTURAL ENGINEER: COMPANY NAME
5555 ALPHABET ST.
CITY, ST 55555
P.O.C. : NAME OF CONTACT
email : email@address.com
TELE : (916) 555-5555

MECHANICAL & PLUMBING ENGINEER: COMPANY NAME
5555 ALPHABET ST.
CITY, ST 55555
P.O.C. : NAME OF CONTACT
email : email@address.com
TELE : (916) 555-5555

ELECTRICAL ENGINEER: COMPANY NAME
5555 ALPHABET ST.
CITY, ST 55555
P.O.C. : NAME OF CONTACT
email : email@address.com
TELE : (916) 555-5555

FIRE PROTECTION: COMPANY NAME
5555 ALPHABET ST.
CITY, ST 55555
P.O.C. : NAME OF CONTACT
email : email@address.com
TELE : (916) 555-5555

LANDSCAPE ARCHITECT: COMPANY NAME
5555 ALPHABET ST.
CITY, ST 55555
P.O.C. : NAME OF CONTACT
email : email@address.com
TELE : (916) 555-5555

No.	Description	Date

BI12F25

Harbor View Offices

Exterior Elevations

Project Number	2025-0043
Date	9/7/2025
Drawn By	Author
Checked By	Checker

A201

Scale	1/8" = 1'-0"

10/10/2025 4:16:22 PM