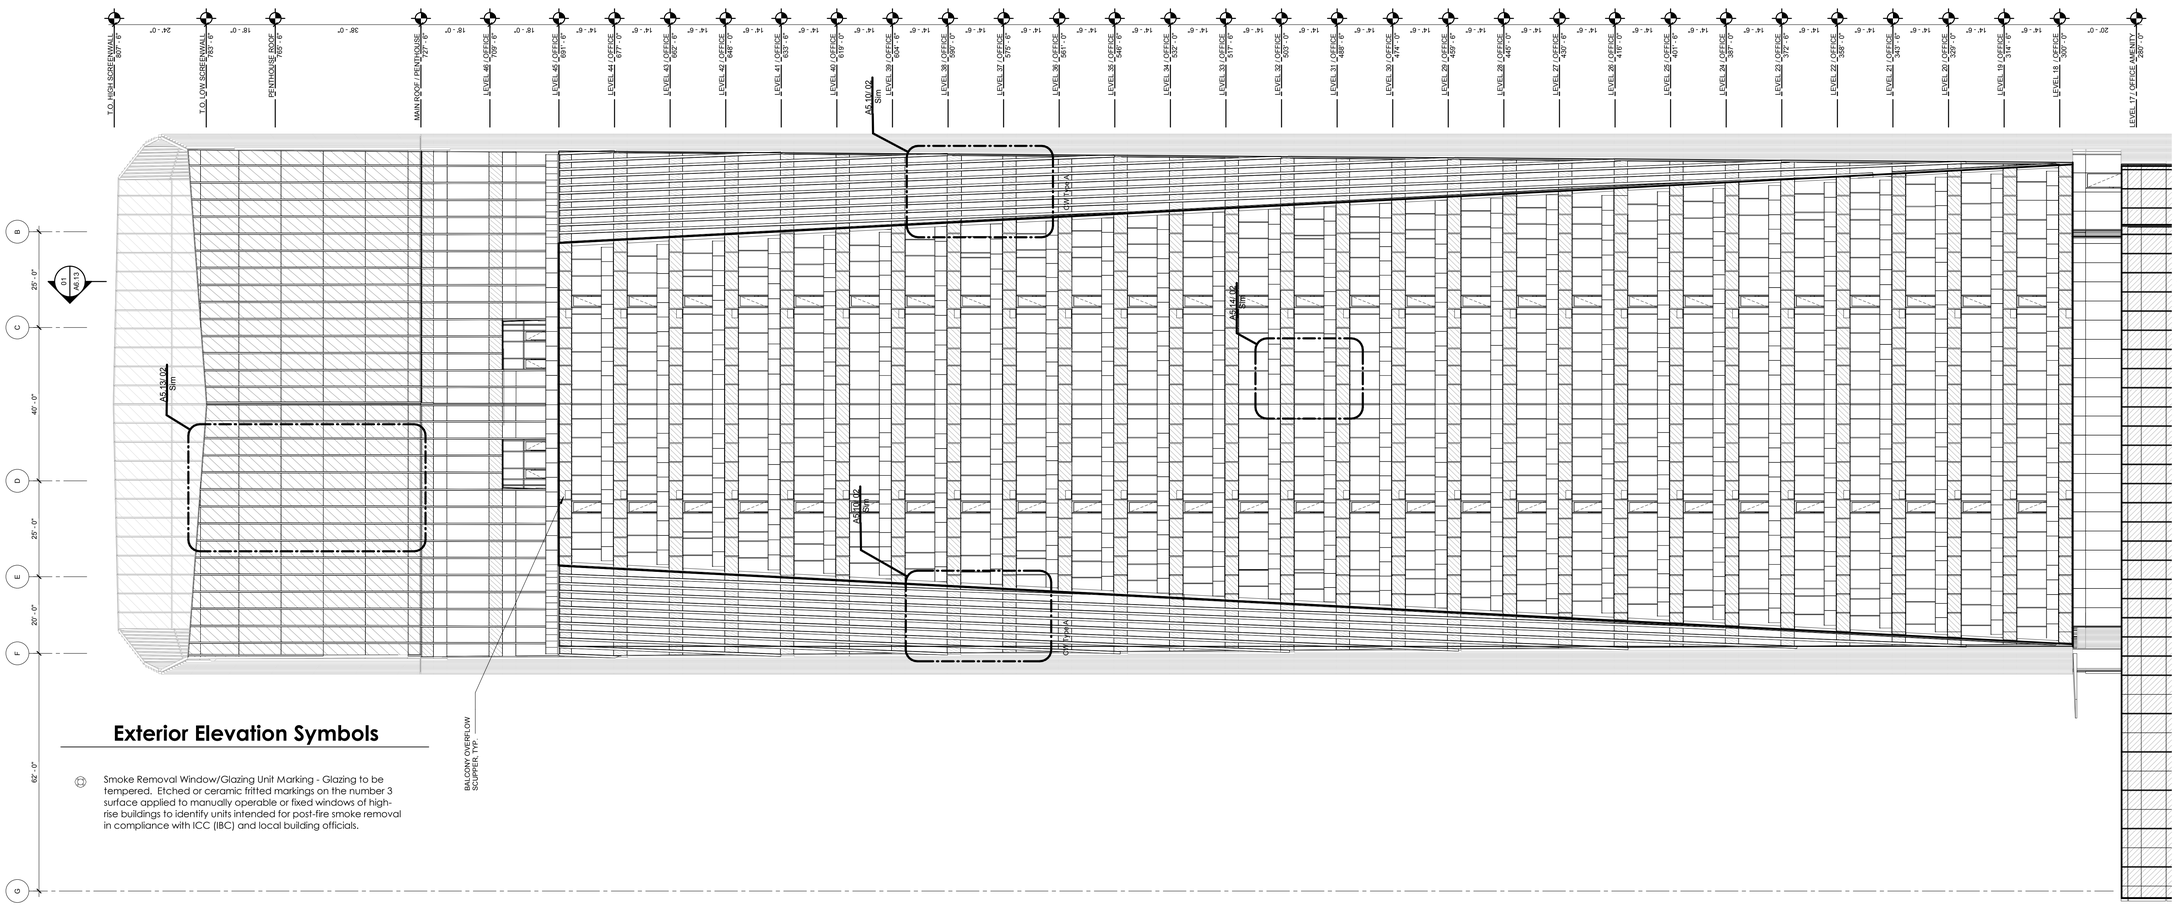

Exterior Elevation Symbols

Smoke Removal Window/Glazing Unit Marking - Glazing to be tempered. Etched or ceramic fritted markings on the number 3 surface applied to manually operable or fixed windows of high-rise buildings to identify units intended for post-fire smoke removal in compliance with ICC (IBC) and local building officials.

02 OVERALL ELEVATION - EAST TOWER
1/16" = 1'-0"

01 OVERALL ELEVATION - WEST TOWER
1/16" = 1'-0"

HKS

OWNER
LINCOLN PROPERTY COMPANY
2000 MCKINNEY AVENUE, SUITE 1000
DALLAS, TX 75201

OWNER REPRESENTATIVE
MBC CONSULTANTS
113 W. MOORE AVE.
TERRELL, TX 75160

DESIGN ARCHITECT
DUDAPAINE ARCHITECTS, PA
333 LIGGETT STREET
DURHAM, NC 27701

ARCHITECT OF RECORD
HKS INC.
350 N SAINT PAUL ST, SUITE 100
DALLAS, TX 75201 - 4240

LANDSCAPE ARCHITECT
TBG PARTNERS
1705 GUADALUPE STREET, SUITE 500
AUSTIN, TX 78701

STRUCTURAL ENGINEER
BROCKETTE DAVIS DRAKE, INC.
4144 NORTH CENTRAL EXPRESSWAY, SUITE 1100
DALLAS, TX 75204

MEP ENGINEER
BLUM CONSULTING ENGINEERS, INC.
8144 WALNUT HILL LANE, SUITE 200
DALLAS, TX 75231

CIVIL ENGINEER
BIG RED DOG ENGINEERING & CONSULTING
2021 EAST 5TH STREET, SUITE 200
AUSTIN, TX 78702

PARKING CONSULTANT
PARC, INC.
1678 BEAUCHAMP ROAD
DRIPPING SPRINGS, TX 78620

ELEVATOR CONSULTANT
LERCH BATES
2001 BRYAN STREET, SUITE 1930
DALLAS, TX 75201

LIGHTING DESIGNER
CBBLD
116 EAST 27TH STREET, 4TH FLOOR
NEW YORK, NY 10016

THE REPUBLIC
AUSTIN, TEXAS

REGISTERED ARCHITECT
LARRY JOSEPH TUCCIO
7371
STATE OF TEXAS

11/02/2018

REVISION NO.	DESCRIPTION	DATE

HKS PROJECT NUMBER
21440.000

DATE
02 NOVEMBER 2018

ISSUE
BUILDING PERMIT

SHEET TITLE
EXTERIOR ELEVATIONS - TOWER

SHEET NO.
A5.07

© 2018 HKS, INC.

PLOT DATE: 11/2/2018 3:42:30 PM TEMPLATE VERSION: 3.0 0.2017/0623