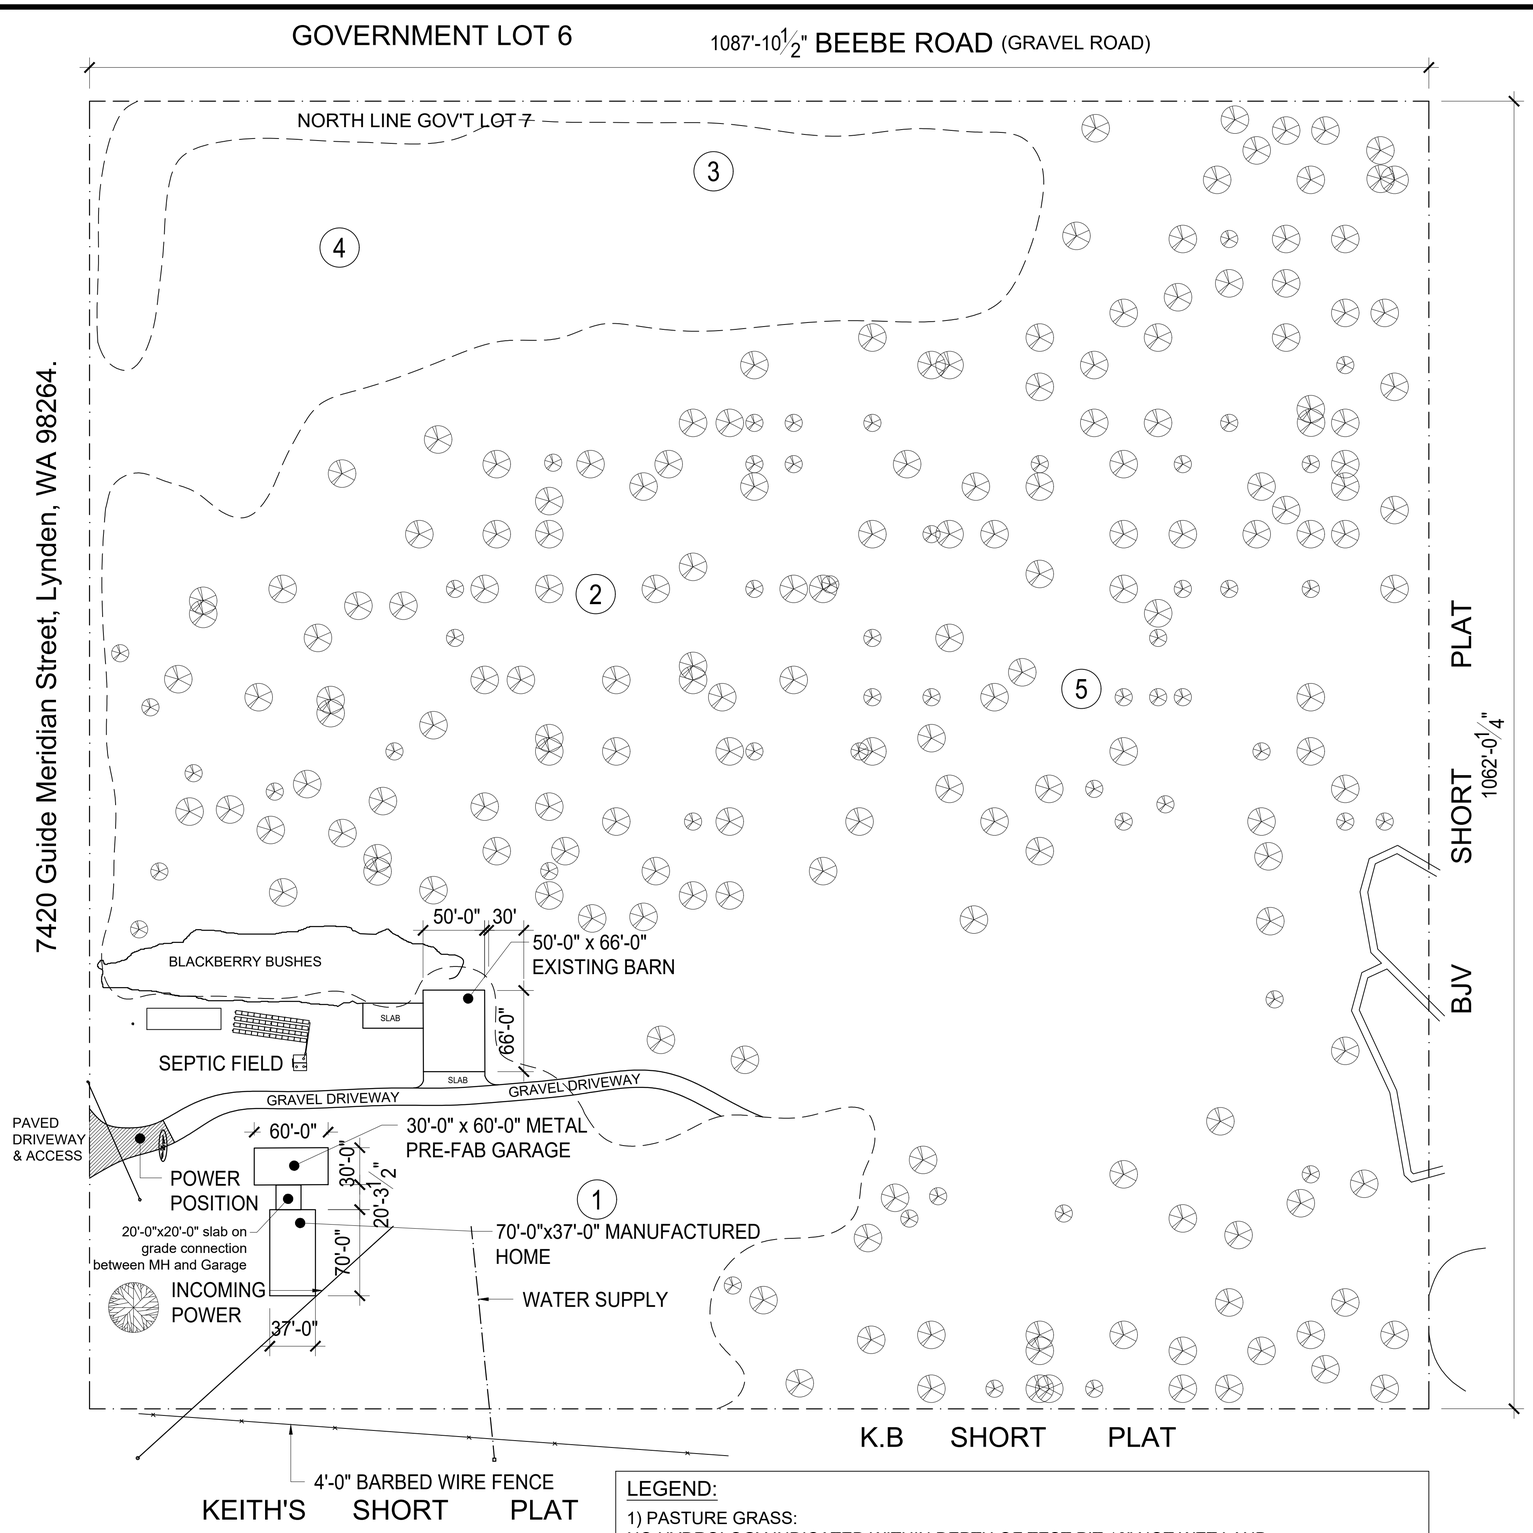

1 SITE PLAN
SCALE : 1/128"=1'-0"

LEGEND:

1) PASTURE GRASS:
NO HYDROLOGY INDICATED WITHIN DEPTH OF TEST PIT 18" NOT WET LAND

2) ALDER: WESTERN RED CEDAR, VINE MAPLE, SWAMP CURRANT, LADY FERN, SKUNK CABBAGE: 0'-18"-- 10 YR 2 / 2 MUCK

3) REED CANATY GRASS: 0'-10"-- 10 TR 2 / 2 MUCK

4) PASTURE GRASS. CANADIAN THISTL: 0'-14"-- 10 TR 2 / 2 MUCK

5) BIG LEAF MAPLE,WESTERN HEMLOCK,WR CEDER, VINE MAPLE, RED ELDERBERRY, SWPRD FERN ENGLISH IVY, TRAILING BLACKERRYI
0'-6" -- 10 YR 3 /2 -- 6- 14"-- 10YR 4/3 SANDY LOAM

No.	Description	Date

New Residential Construction

SITE PLAN

Project Number :
Date : 26.11.2020
Drawn by :
Drawn by : Check by:

A101

Scale : As indicated