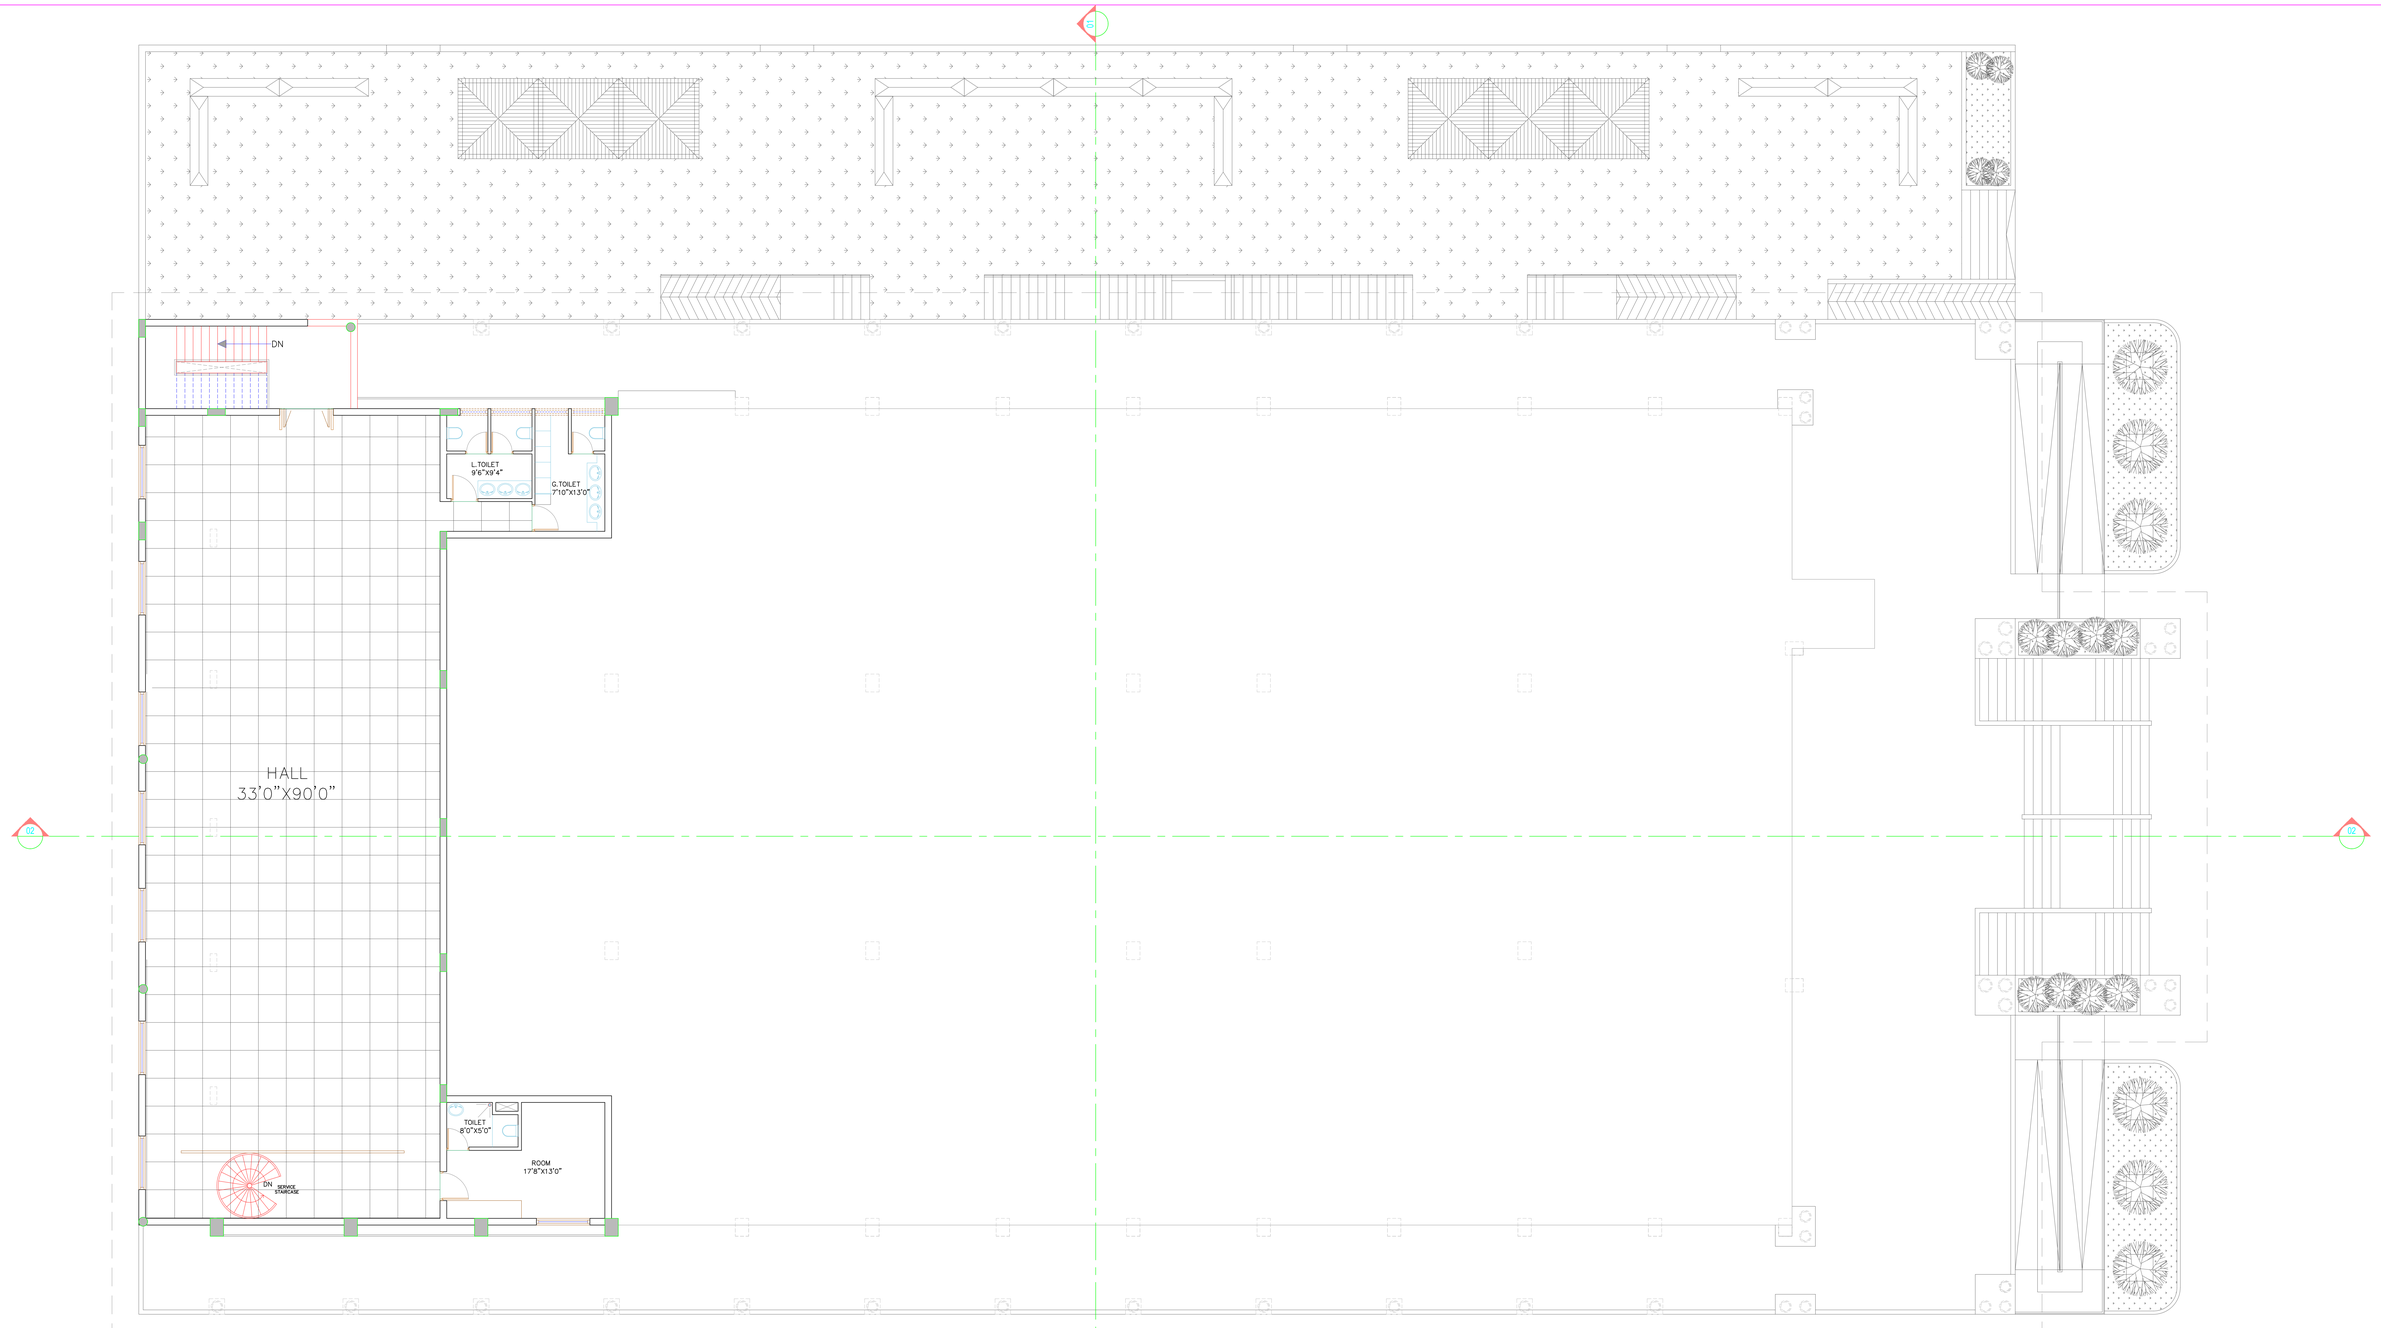

SECOND FLOOR PLAN

GENERAL NOTES:

1. THIS DRAWING IS THE COPYRIGHT OF SPACE DESIGNERS AND MUST NOT BE RETAINED,COPIED OR USED WITHOUT THE ABOVE CONSULTANTS AUTHORITY.
2. DO NOT SCALE FROM THE DRAWINGS.
3. ALL DIMENSIONS ARE IN FEET AND INCHES UNLESS NOTED OTHERWISE ALL DIMENSIONS TO BE VERIFIED ON SITE & APPROVED BY THE ENGINEER.

REFERENCE DRAWING :

Rev	Description	Drawn	Checked	Authorised
Purpose of Issue		Rev	Date	Authorised

AREA STATEMENT

GROUND FLOOR	- 22,338.00 Sft
FIRST FLOOR	- 22,453.00 Sft
SECOND FLOOR	- 3,918.00 Sft
TOTAL AREA	- 48,709.00 Sft

PROJECT:

PROPOSED KALYANA MANTAPA AT BALLARI

CLIENT :

DRAWING TITLE:

KALYAN MANTAPA
(SECOND FLOOR PLAN)

Original Scale	Drawn	Checked	Authorised	Size
	Date: 17/10/19	Date: 22/04/23	Date:	A1

Drawing Number | Rev

ARCHITECTS:

SPACE DESIGNERS
ARCHITECTS & INTERIOR DESIGNERS
No: 899/1,Preeti Square,1st Floor
MCECHS Layout, Shivaram Karanth Nagar
BENGALURU-560077.
email:rrspacedesigners@gmail.com