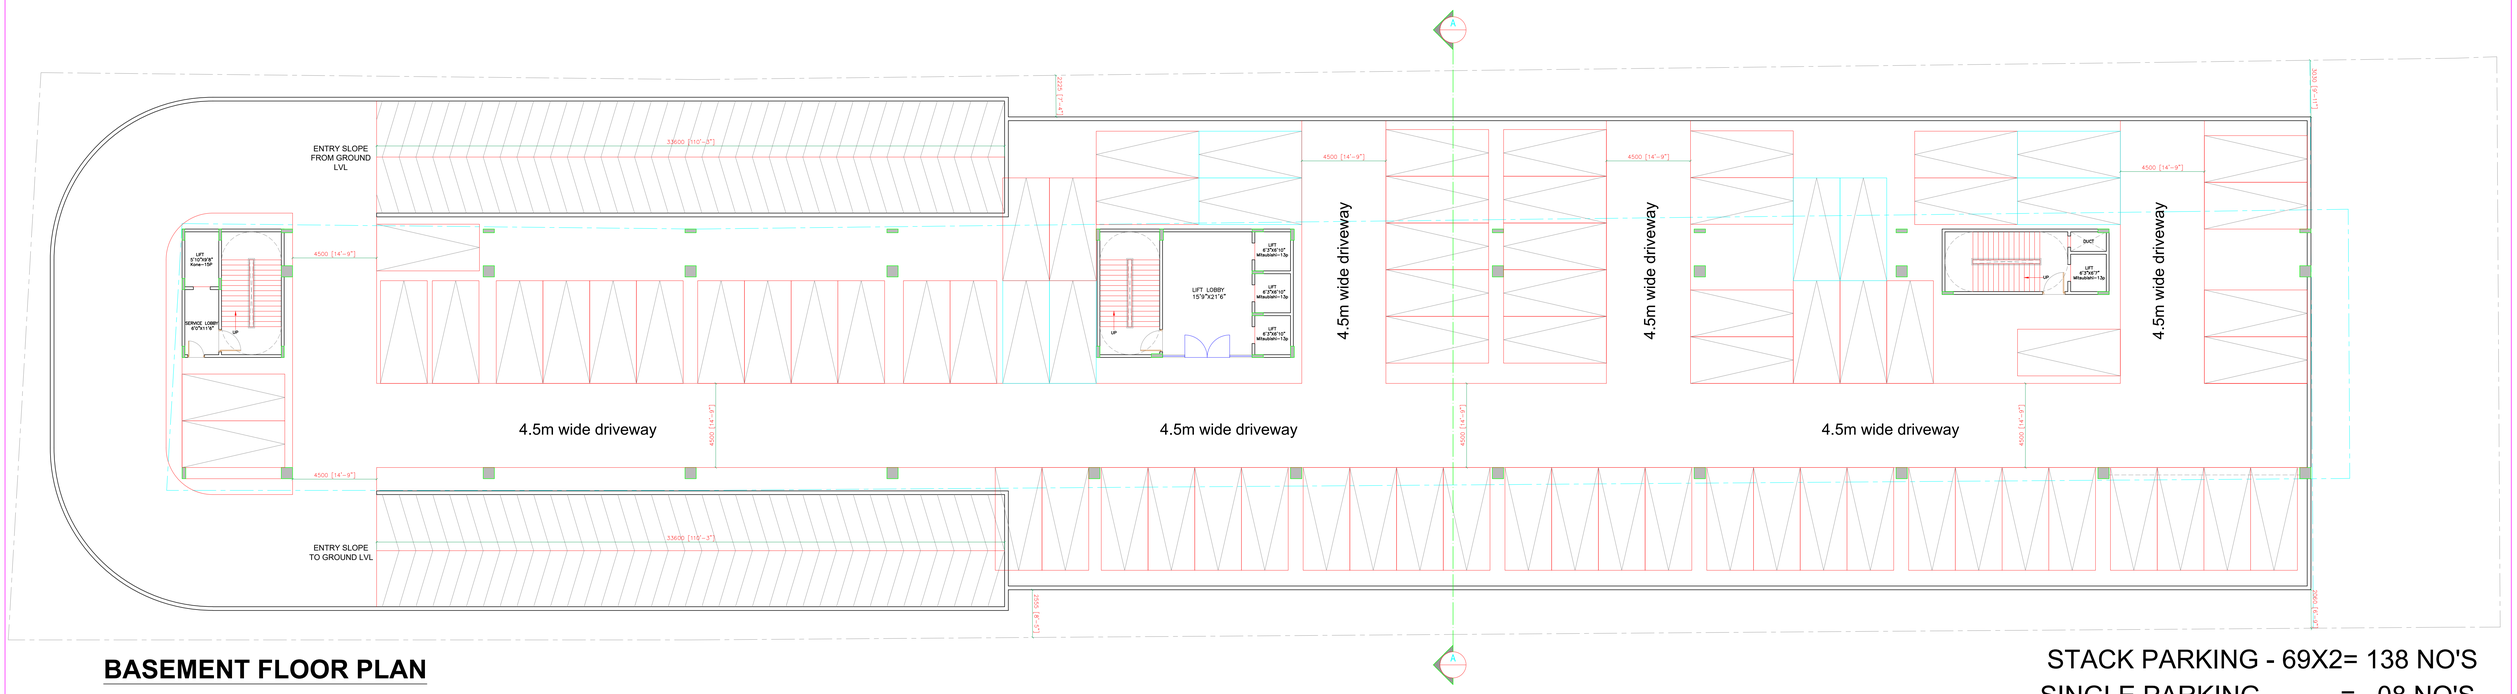

BASEMENT FLOOR PLAN

STACK PARKING - 69X2= 138 NO'S
SINGLE PARKING = 08 NO'S

TOTAL PARKING = 146 NO'S

GENERAL NOTES:

1. THIS DRAWING IS THE COPYRIGHT OF SPACE DESIGNERS AND MUST NOT BE RETAINED,COPIED OR USED WITHOUT THE ABOVE CONSULTANTS AUTHORITY.
2. DO NOT SCALE FROM THE DRAWINGS.
3. ALL DIMENSIONS ARE IN FEET AND INCHES UNLESS NOTED OTHERWISE ALL DIMENSIONS TO BE VERIFIED ON SITE & APPROVED BY THE ENGINEER.

REFERENCE DRAWING :

Rev	Description	Drawn	Checked	Authorised

Purpose of issue | Rev | Date | Authorised

N

PROJECT:

PROPOSED COMMERCIAL DEVELOPMENT
AT BANGALORE

CLIENT :

DRAWING TITLE:

BASEMENT FLOOR PLAN

Original Scale	Drawn	Checked	Authorised	Size
	Date: 12/08/15	Date:	Date:	A1

Drawing Number | Rev

ARCHITECTS:

SPACE DESIGNERS
ARCHITECTS & INTERIOR DESIGNERS
No: 899/1,Preeti Square,1st Floor
MCECHS Layout, Shivaram Karanth Nagar
BENGALURU-560077.
email:rrspacedesigners@gmail.com