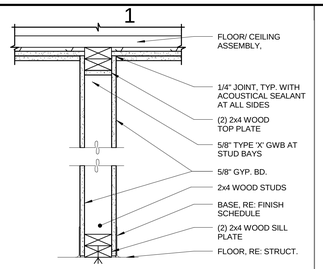

1

INTERIOR PARTITION

NO FIRE RATING
STC: 35-39

P1 | P1
1 1/2" = 1'-0"

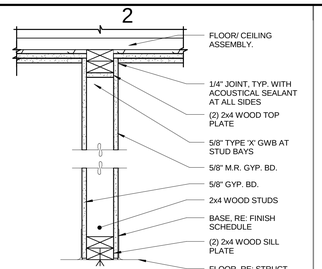

2

INTERIOR PARTITION

NO FIRE RATING
STC: 35-39

P2 | P2
1 1/2" = 1'-0"

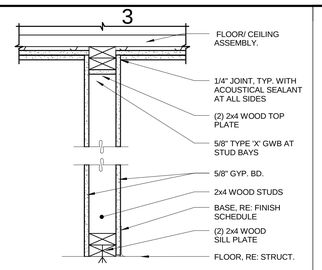

3

INTERIOR PARTITION

NO FIRE RATING
STC: 35-39

P3 | P3
1 1/2" = 1'-0"

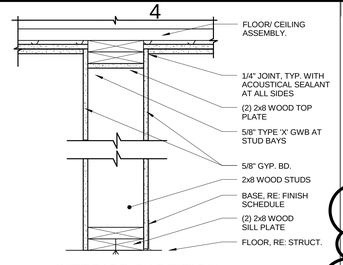

4

INTERIOR PARTITION

NO FIRE RATING
STC: 35-39

P4 | P4
1 1/2" = 1'-0"

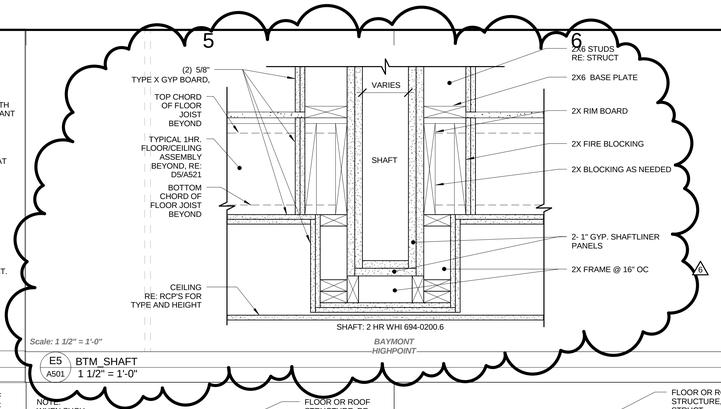

5 6

Scale: 1 1/2" = 1'-0" BAYMONT HIGHPOINT Detail ##

E5 / A501 | BTM_SHAFT
1 1/2" = 1'-0"

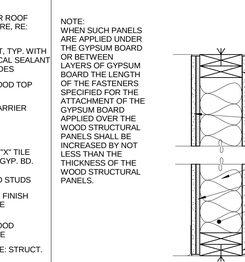

INTERIOR PARTITION

1- HR GA FILE # WP 3510
STC: 35-39

F1 | F1
1 1/2" = 1'-0"

INTERIOR PARTITION

UL, 1 HR- U386, W317
STC: 55

F2 | F2
1 1/2" = 1'-0"

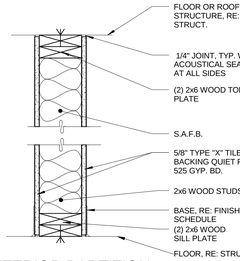

INTERIOR PARTITION

UL, 1 HR- U386, W317
STC: 55

F3 | F3
1 1/2" = 1'-0"

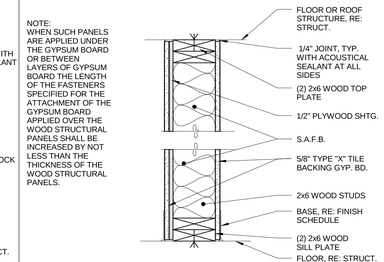

INTERIOR PARTITION

1-HR - GA FILE # WP 3514
STC: 35 - 39

F4 | F4
1 1/2" = 1'-0"

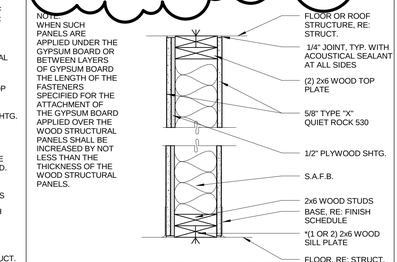

INTERIOR PARTITION

UL, 1 HR- U376
STC: 55

F6 | F6
1 1/2" = 1'-0"

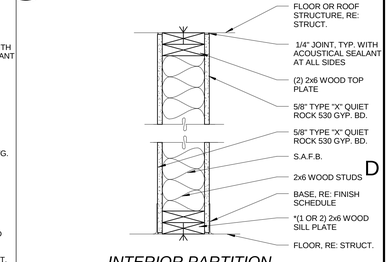

INTERIOR PARTITION

UL, 1 HR- U376
STC: 55

F7 | F7
1 1/2" = 1'-0"

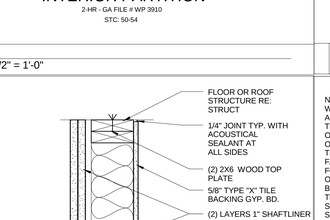

INTERIOR PARTITION

2-HR - GA FILE # WP 3910
STC: 50-54

F8 | F8
1 1/2" = 1'-0"

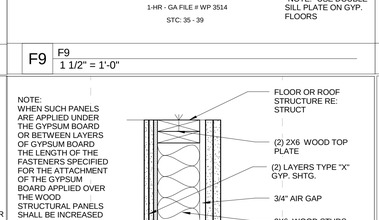

INTERIOR PARTITION

1-HR - GA FILE # WP 3514
STC: 35 - 39

F9 | F9
1 1/2" = 1'-0"

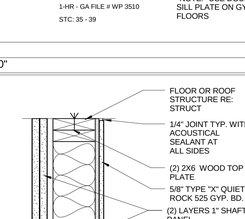

INTERIOR PARTITION

1-HR - GA FILE # WP 3510
STC: 35 - 39

F10 | F10
1 1/2" = 1'-0"

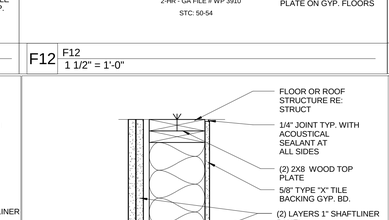

INTERIOR PARTITION

2-HR - GA FILE # WP 3910
STC: 50-54

F12 | F12
1 1/2" = 1'-0"

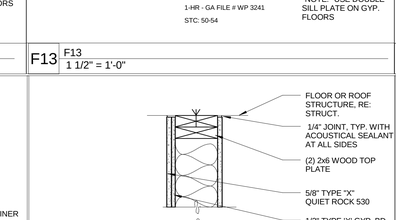

INTERIOR PARTITION

1-HR - GA FILE # WP 3241
STC: 50-54

F13 | F13
1 1/2" = 1'-0"

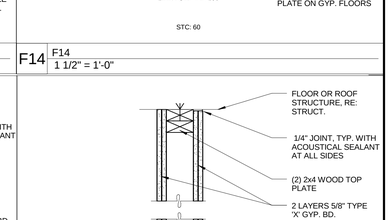

INTERIOR PARTITION

2-HR - GA# WP4230
STC: 60

F14 | F14
1 1/2" = 1'-0"

S1 | S1
1 1/2" = 1'-0"

Scale: #/#" = 1'-0" BAYMONT HIGHPOINT Detail ###

S2 | S2
1 1/2" = 1'-0"

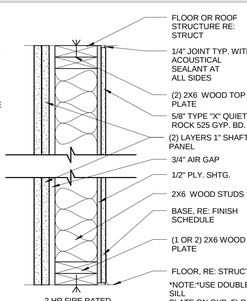

S3 | S3
1 1/2" = 1'-0"

S4 | S4
1 1/2" = 1'-0"

INTERIOR PARTITION

UL, 1 HR- U376
STC: 55

F16 | F16
1 1/2" = 1'-0"

INTERIOR PARTITION

2 HR - GA FILE # WP 4136
STC: 40-44

F15 | F15
1 1/2" = 1'-0"

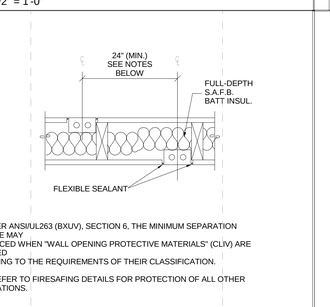

Scale: #/#" = 1'-0" BAYMONT HIGHPOINT Detail ###

A1 | ELECTRICAL OUTLETS BOXES
1 1/2" = 1'-0"

1

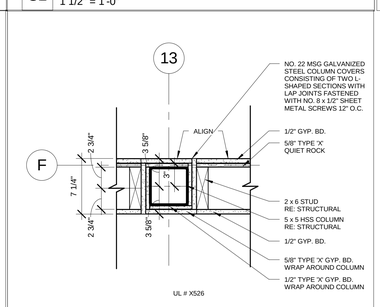

UL # X526

A2 / A501 | TYPICAL INTERIOR COLUMN
1 1/2" = 1'-0"

2

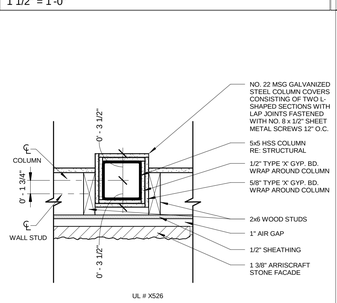

UL # X526

TYPICAL COLUMN AT EXTERIOR WALL

A3 / A501 | 1 1/2" = 1'-0"

3

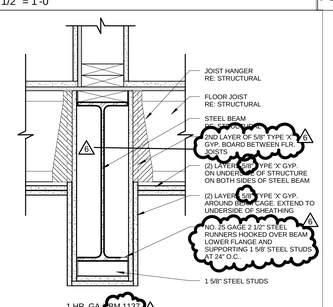

A4 / A501 | TYPICAL INTERIOR STEEL BEAM
1 1/2" = 1'-0"

4

5

6

NOTES

FOR ASSOCIATED WALL ASSEMBLY MODIFICATIONS

RE: GYPSUM ASSOCIATION MANUAL, 17TH ED.
SECTION 1: GENERAL EXPLANATORY NOTES
NUMBER 15,21,22, PG. 9

15. GREATER STUD SIZES (DEPTHS) SHALL BE PERMITTED TO BE USED IN METAL- OR WOOD-STUD SYSTEMS. METAL STUDS OF HEAVIER GAGE THAN THOSE TESTED SHALL BE PERMITTED. THE ASSIGNED RATING OF ANY LOAD-BEARING SYSTEM SHALL ALSO APPLY TO THE SAME SYSTEM WHEN USED AS A NONLOAD-BEARING SYSTEM. INDICATED STUD SPACINGS ARE MAXIMUMS.

21. ADDITIONAL LAYERS OF TYPE X OR REGULAR GYPSUM BOARD SHALL BE PERMITTED TO BE ADDED TO ANY SYSTEM.

22. WHEN NOT SPECIFIED AS A COMPONENT OF A FIRE-RESISTANCE RATED WALL OR PARTITION SYSTEM, WOOD STRUCTURAL PANELS SHALL BE PERMITTED TO BE ADDED TO ONE OR BOTH SIDES. SUCH PANELS SHALL BE PERMITTED TO BE APPLIED EITHER AS A BASE LAYER DIRECTLY TO THE FRAMING (UNDER THE GYPSUM BOARD), AS A FACE LAYER (OVER THE FACE LAYER OF GYPSUM BOARD), OR BETWEEN LAYERS OF GYPSUM BOARD IN MULTI-LAYER SYSTEMS. FASTENER SPACING FOR THE GYPSUM BOARD AND THE NUMBER OF LAYERS OF GYPSUM BOARD SHALL BE AS SPECIFIED IN THE SYSTEM DESCRIPTION.

Pahl ARCHITECTURE
303 EAST 17TH AVENUE SUITE 555
DENVER, CO 80203-1258
T: (303) 861-7147 | F: (303) 861-7227
www.pahlarch.com

CONSULTANTS

OWNER

BAYMONT INN & SUITES

6805 N ARGONNE ST
DENVER CO, 80249

REVISIONS

MARK	DESCRIPTION	DATE
3	ADDENDUM#3	05/15/08
4	ADDENDUM#4	06/16/08
5	ADDENDUM#5	07/24/08
6	ADDENDUM #6	09/05/08

PROJECT NO: 07038
DRAWN BY: Author
CHK'D BY: Checker

COPYRIGHT: 2008, Denver, Colorado
The information contained herein is the property of Pahl Architecture pc. Any use of this information without the express, written permission of Pahl Architecture is strictly prohibited.

SHEET TITLE 9/5/2008 11:25:08 AM

WALL & FLOOR TYPES

A501

ISSUE: ADDENDUM #5 AUGUST 1, 2008