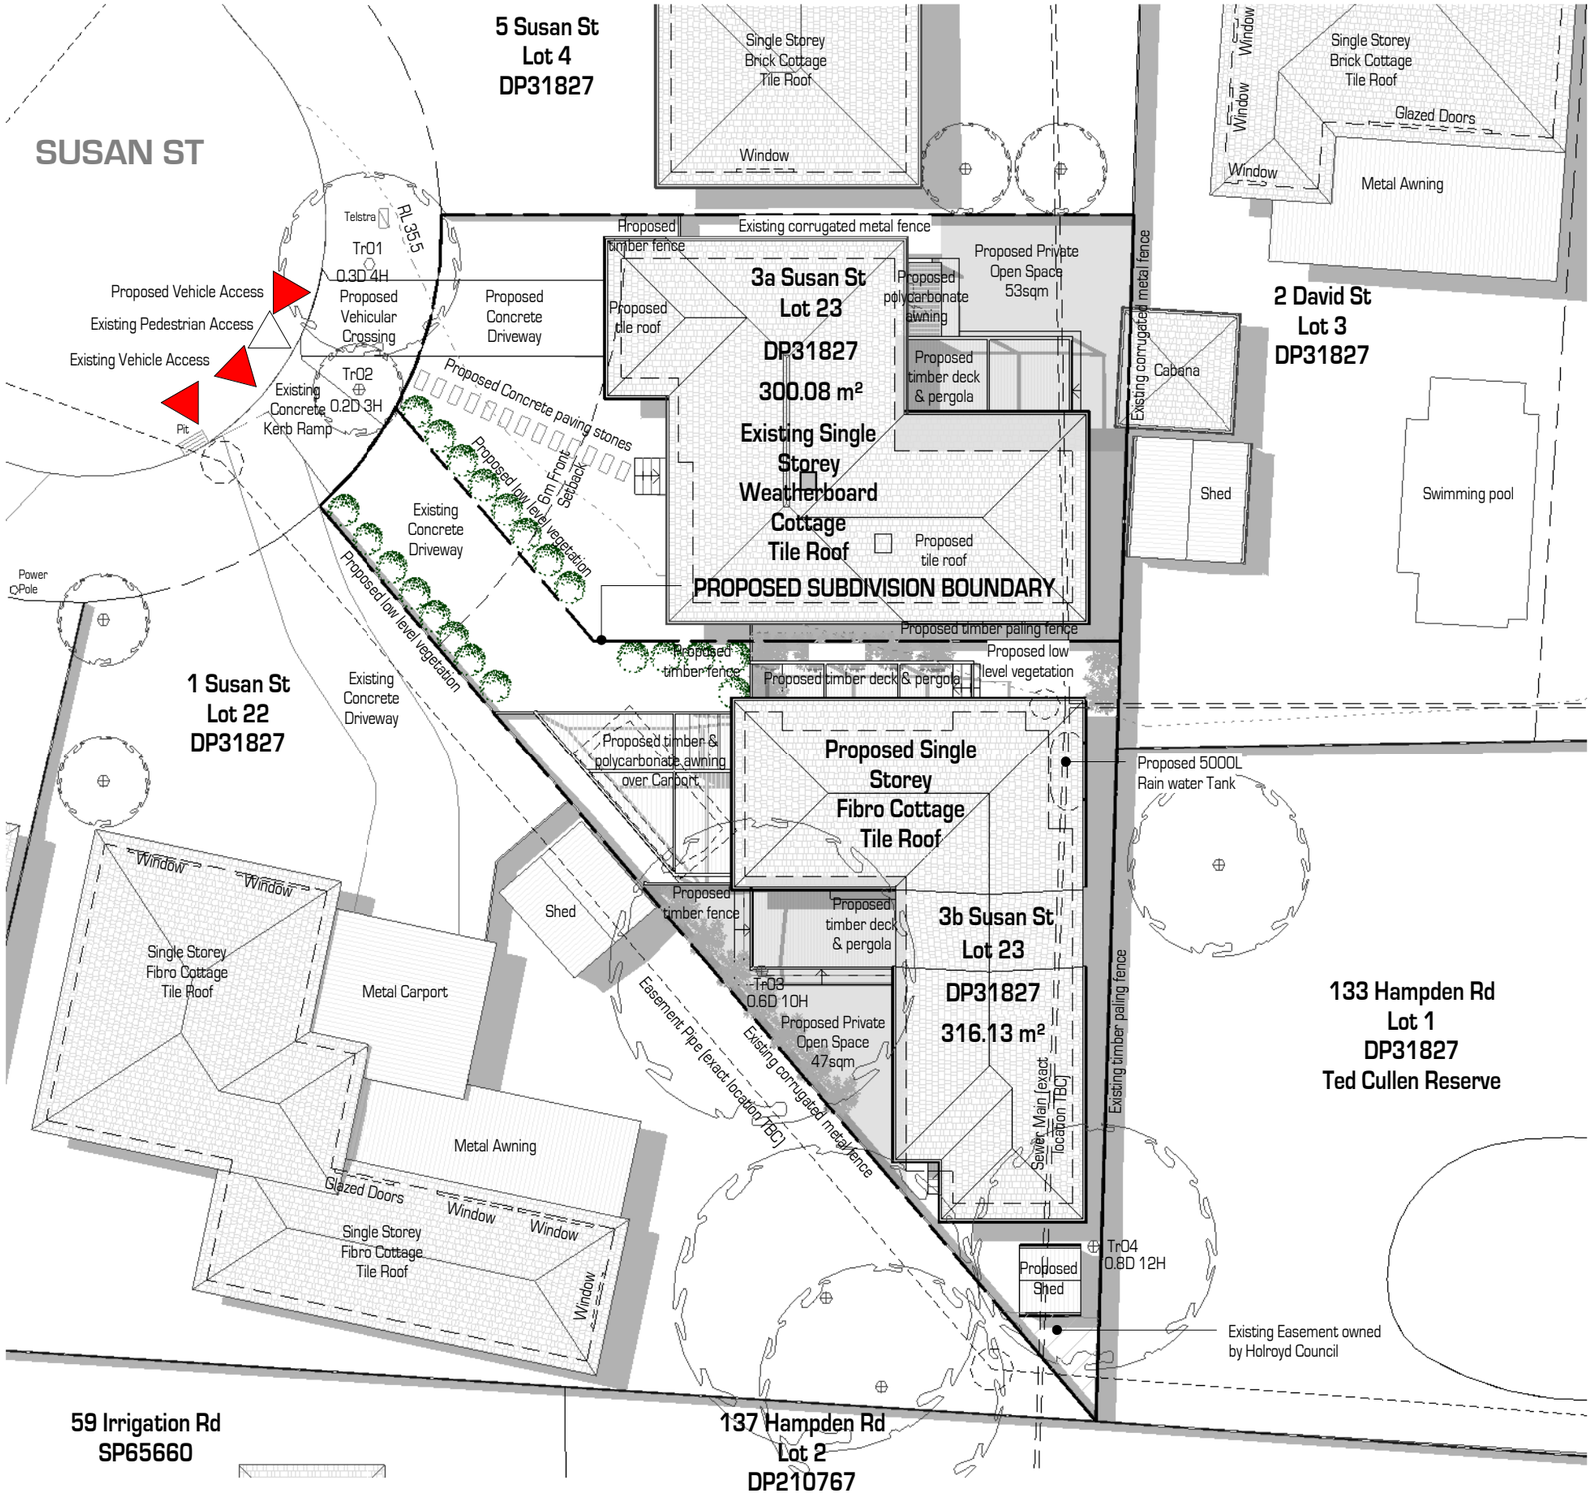
SUSAN ST
5 Susan St
Lot 4
DP31827
Single Storey
Brick Cottage
Tile Roof
Window
Window
Window
Single Storey
Brick Cottage
Tile Roof
Glazed Doors
Metal Awning
2 David St
Lot 3
DP31827
Telstra
RL 35.5
Tr01
0.3D 4H
Proposed Vehicle Access
Existing Pedestrian Access
Existing Vehicle Access
Proposed
Vehicular
Crossing
Proposed
Concrete
Driveway
Tr02
0.2D 3H
Existing
Concrete
Kerb Ramp
Pit
Proposed Concrete paving stones
Proposed low level vegetation
6m Front
Setback
Existing
Concrete
Driveway
Power
Pole
Proposed low level vegetation
1 Susan St
Lot 22
DP31827
Existing
Concrete
Driveway
Proposed timber fence
Existing corrugated metal fence
Proposed
timber fence
Proposed
tile roof
3a Susan St
Lot 23
DP31827
300.08 m²
Existing Single
Storey
Weatherboard
Cottage
Tile Roof
Proposed
polycarbonate
awning
Proposed Private
Open Space
53sqm
Proposed
timber deck
& pergola
Proposed
tile roof
PROPOSED SUBDIVISION BOUNDARY
Existing corrugated metal fence
Cabana
Shed
Swimming pool
Proposed timber paling fence
Proposed low
level vegetation
Proposed timber fence
Proposed timber deck & pergola
Proposed timber &
polycarbonate awning
over Carport
Proposed Single
Storey
Fibro Cottage
Tile Roof
Proposed 5000L
Rain water Tank
Window
Window
Single Storey
Fibro Cottage
Tile Roof
Metal Carport
Shed
Proposed
timber fence
Proposed
timber deck
& pergola
3b Susan St
Lot 23
DP31827
316.13 m²
Tr03
0.6D 10H
Proposed Private
Open Space
47sqm
Easement Pipe (exact location TBC)
Existing corrugated metal fence
Sewer Main (exact
location TBC)
Existing timber paling fence
133 Hampden Rd
Lot 1
DP31827
Ted Cullen Reserve
Metal Awning
Glazed Doors
Window
Window
Window
Single Storey
Fibro Cottage
Tile Roof
Tr04
0.6D 12H
Proposed
Shed
Existing Easement owned
by Holroyd Council
59 Irrigation Rd
SP65660
137 Hampden Rd
Lot 2
DP210767