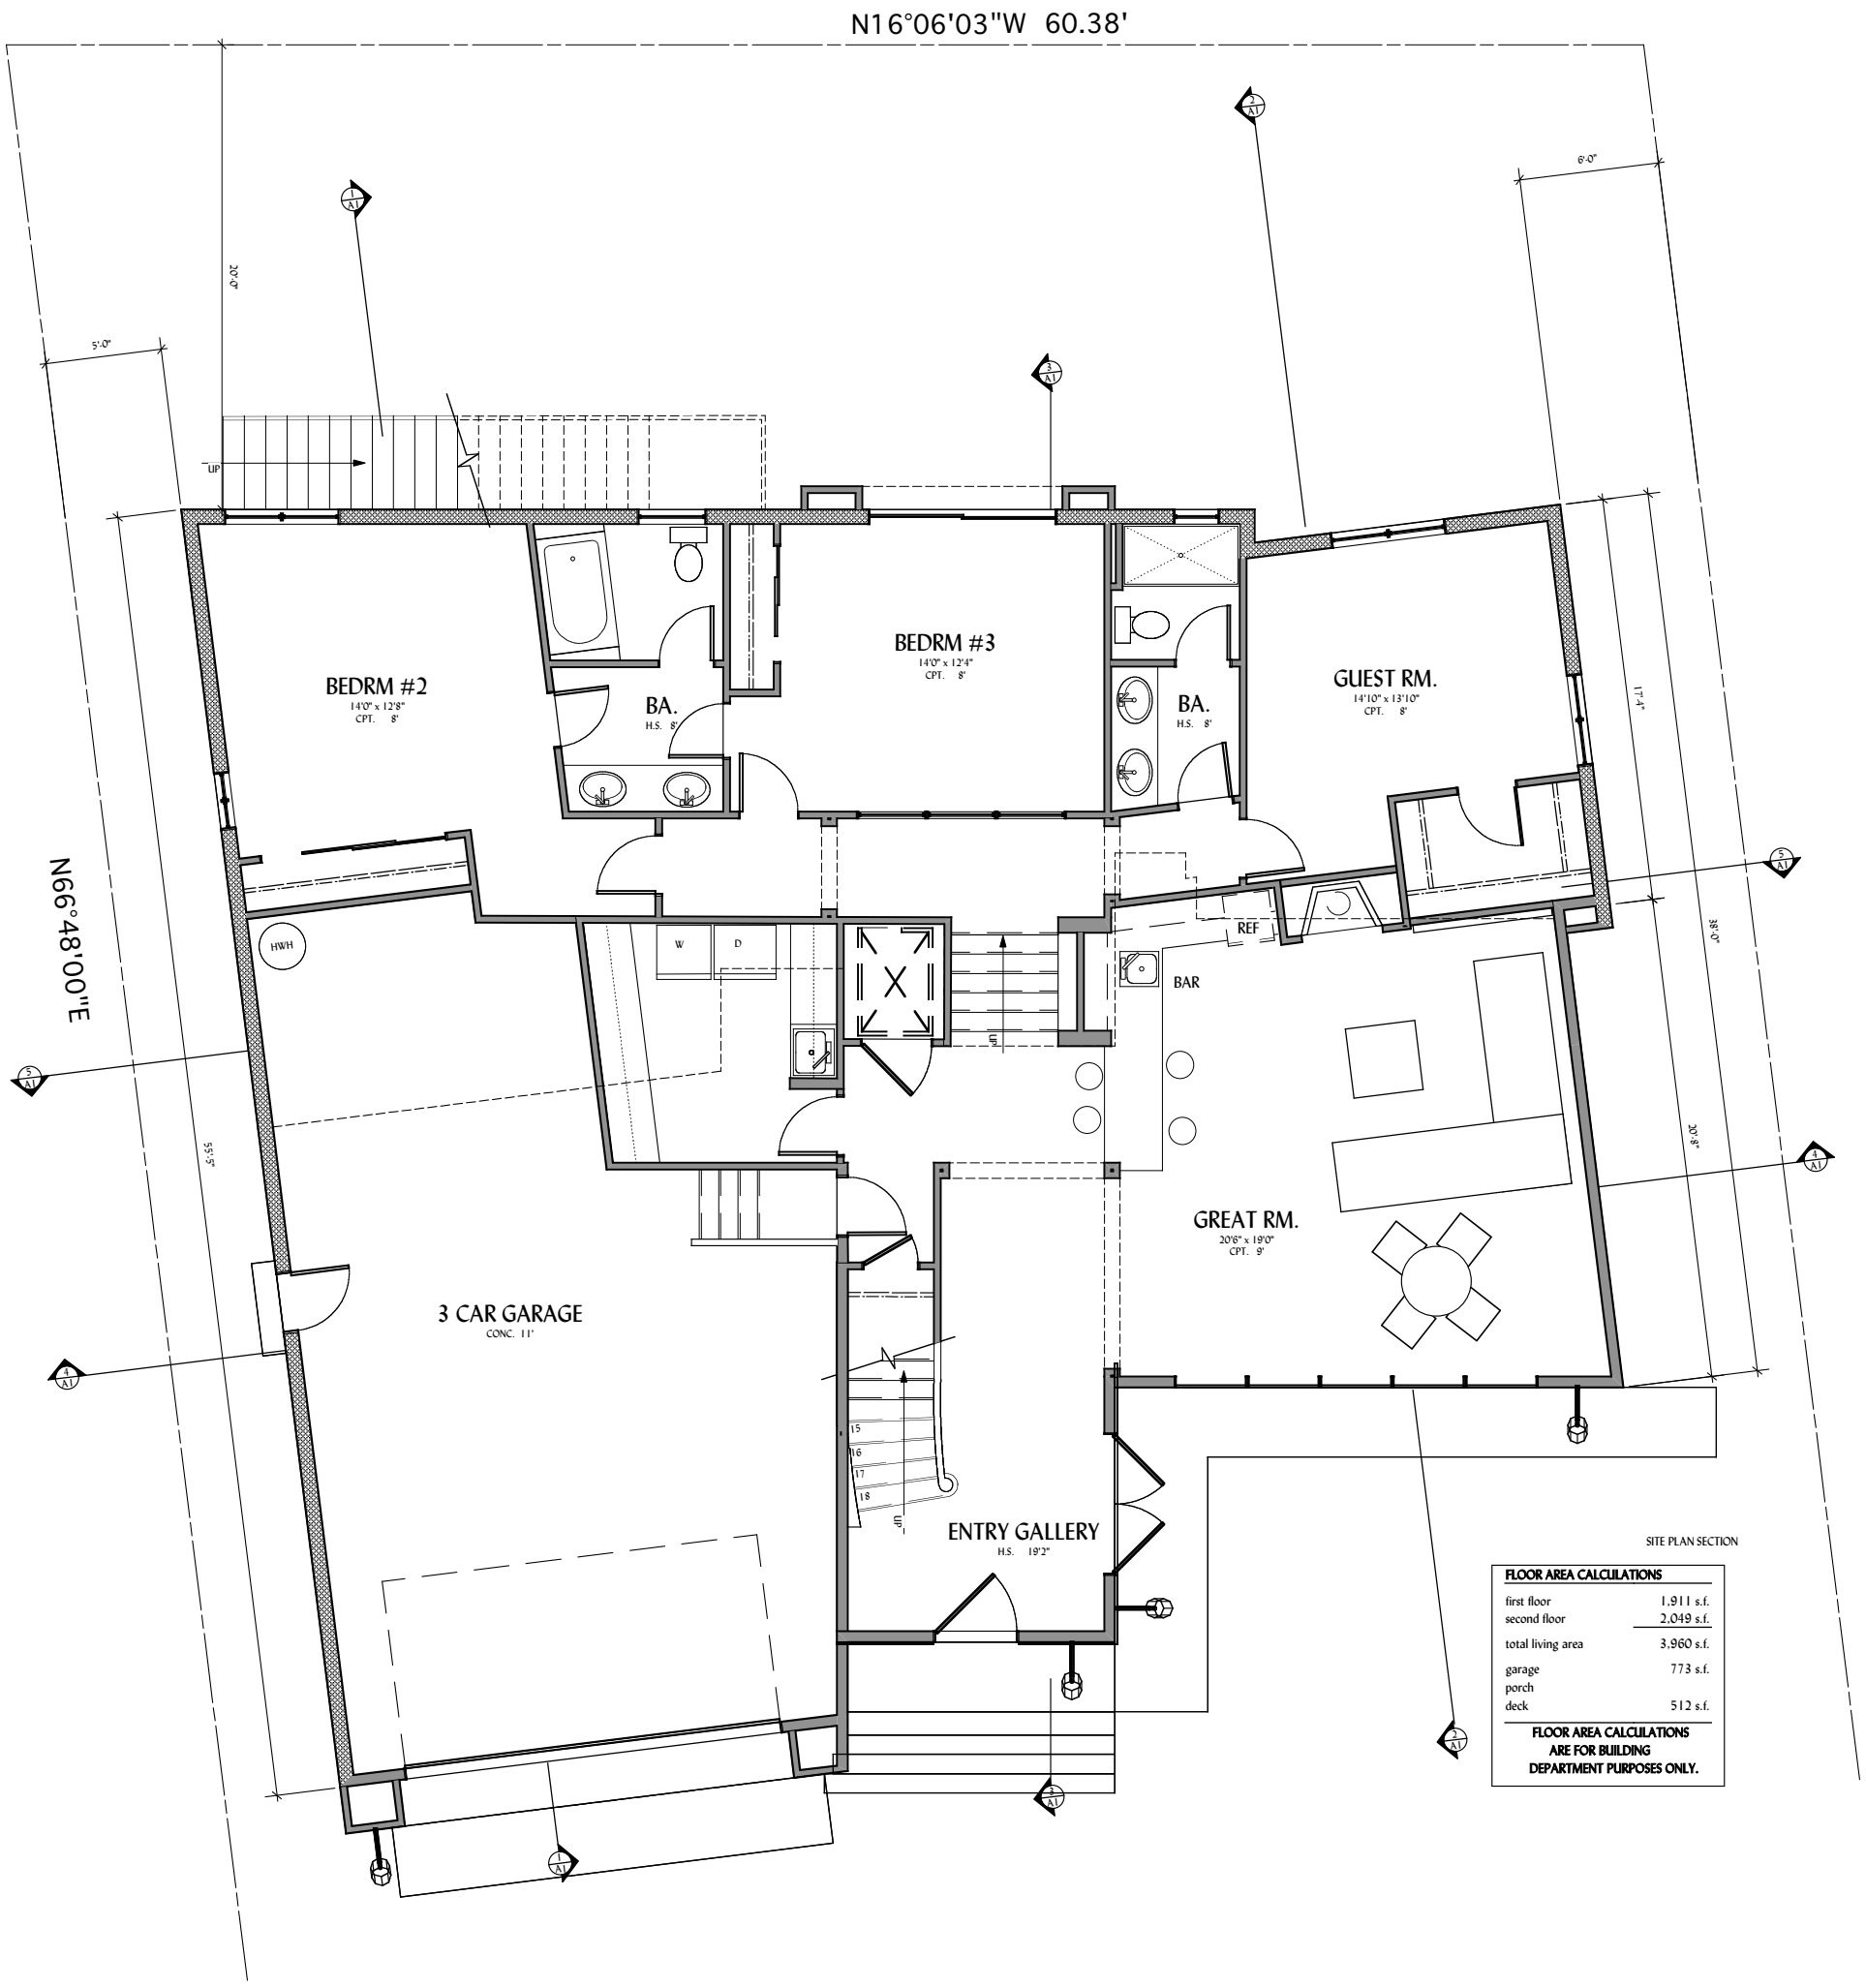

SITE PLAN SECTION

FLOOR AREA CALCULATIONS	
first floor	1,911 s.f.
second floor	2,049 s.f.
total living area	3,960 s.f.
garage	773 s.f.
porch	
deck	512 s.f.

FLOOR AREA CALCULATIONS ARE FOR BUILDING DEPARTMENT PURPOSES ONLY.

JANUARY 2006