SECTION • SHELF SUPPORT RECESS

W-001A-DT

HALF SIZE

2

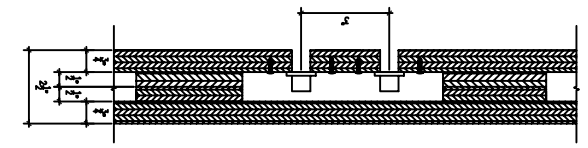

FEATURE WALL-BAY DETAIL ADJACENT TO ENTRY DOOR

W-001

1 1/2"=1'-0"
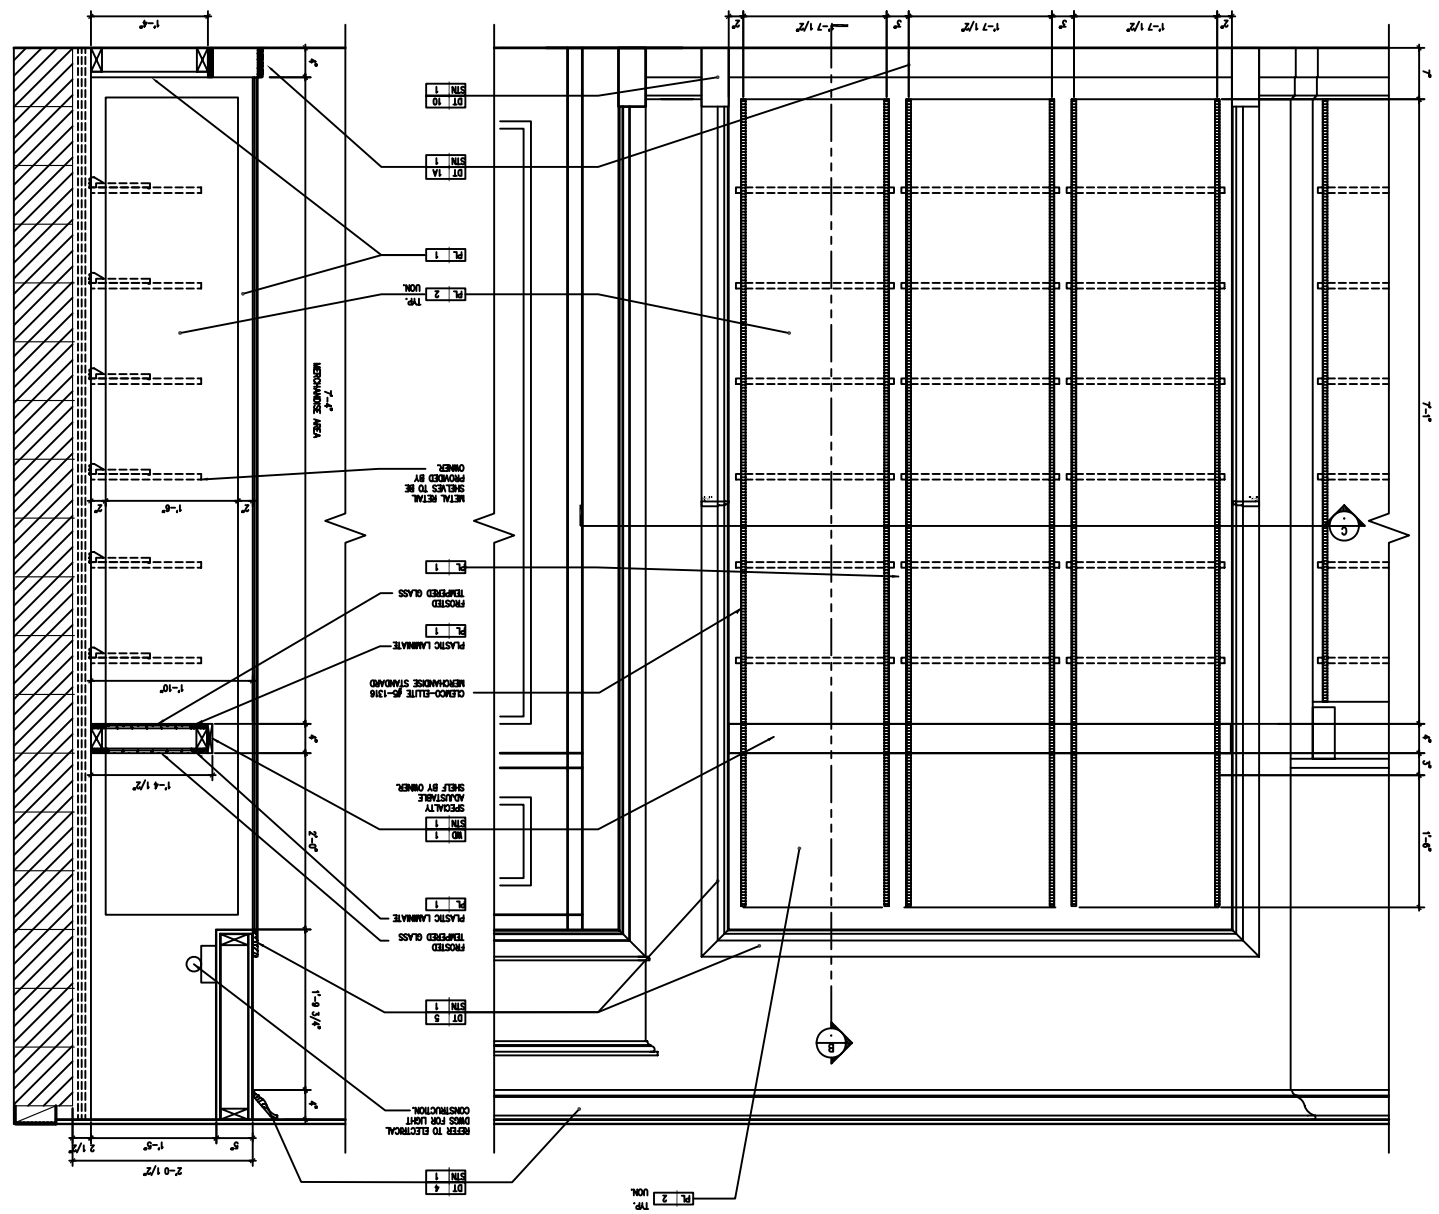
1