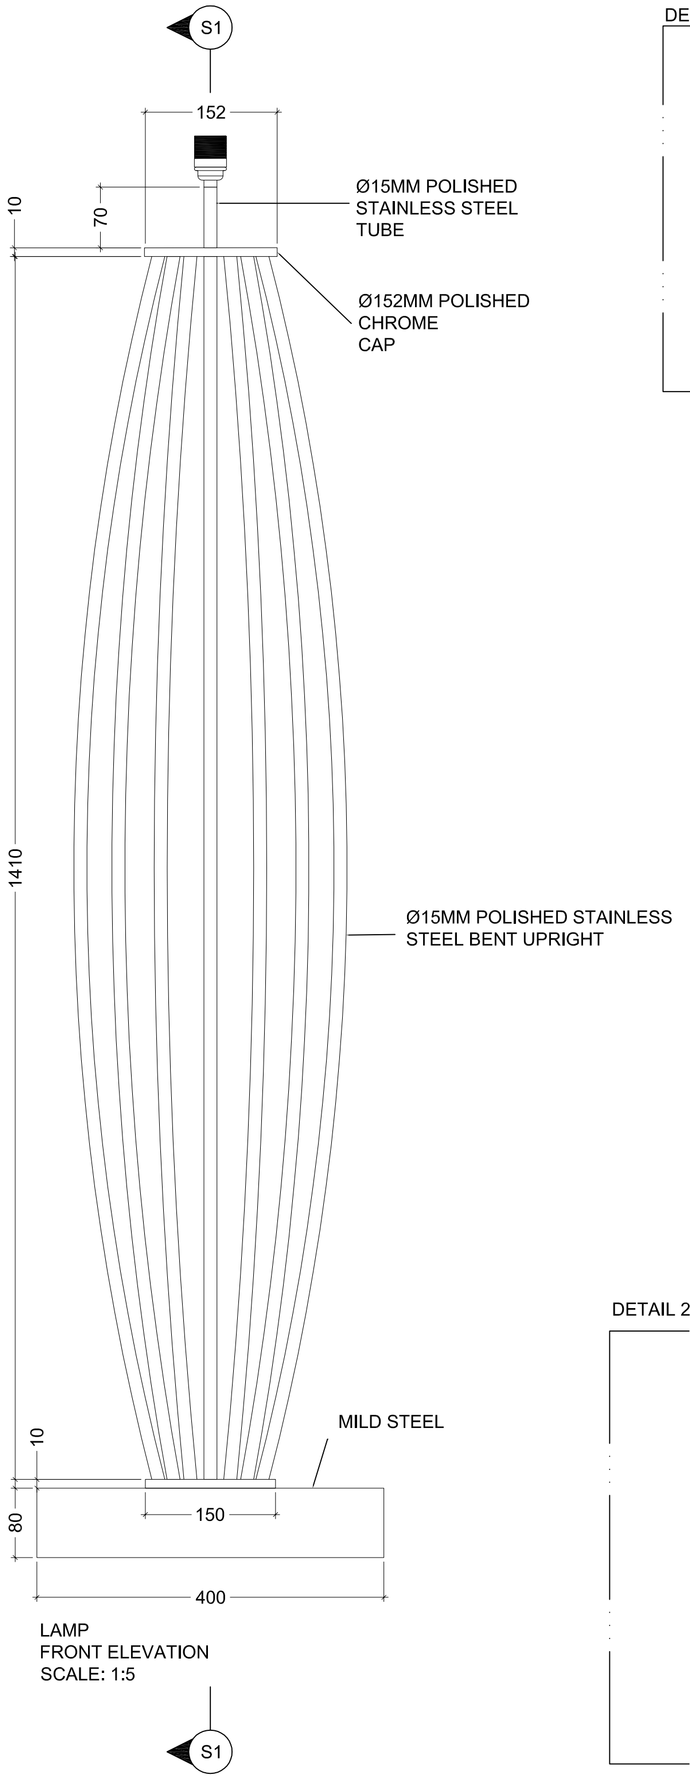

LAMP
FRONT ELEVATION
SCALE: 1:5

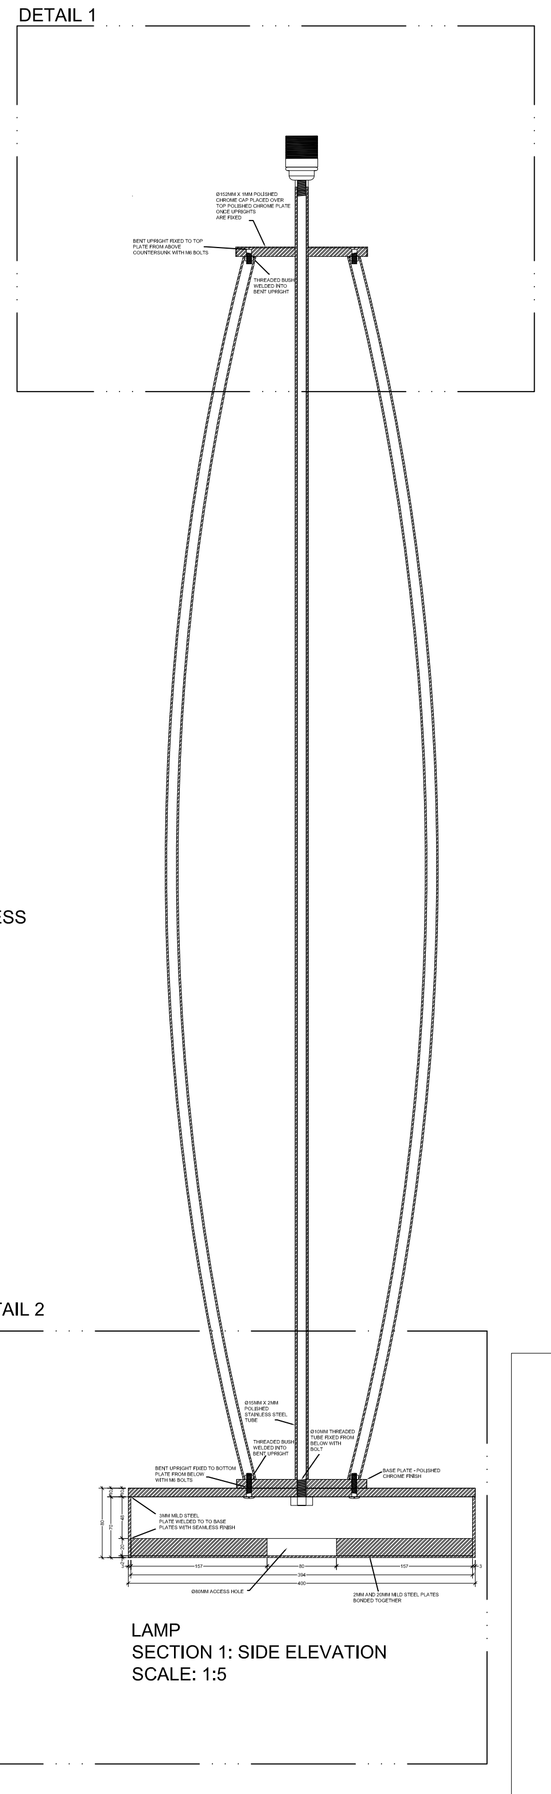

LAMP
SECTION 1: SIDE ELEVATION
SCALE: 1:5

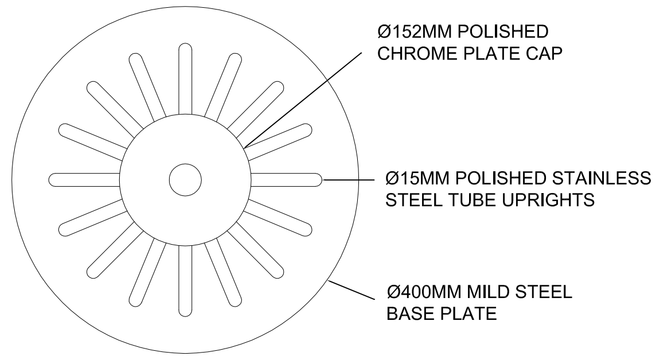

LAMP
PLAN VIEW
SCALE: 1:5

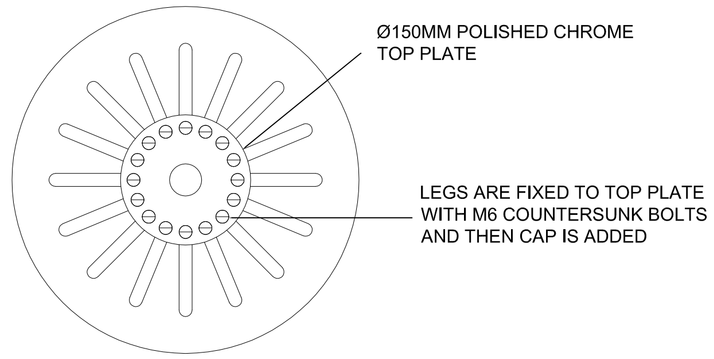

LAMP
PLAN VIEW: CAP REMOVED
SCALE: 1:5

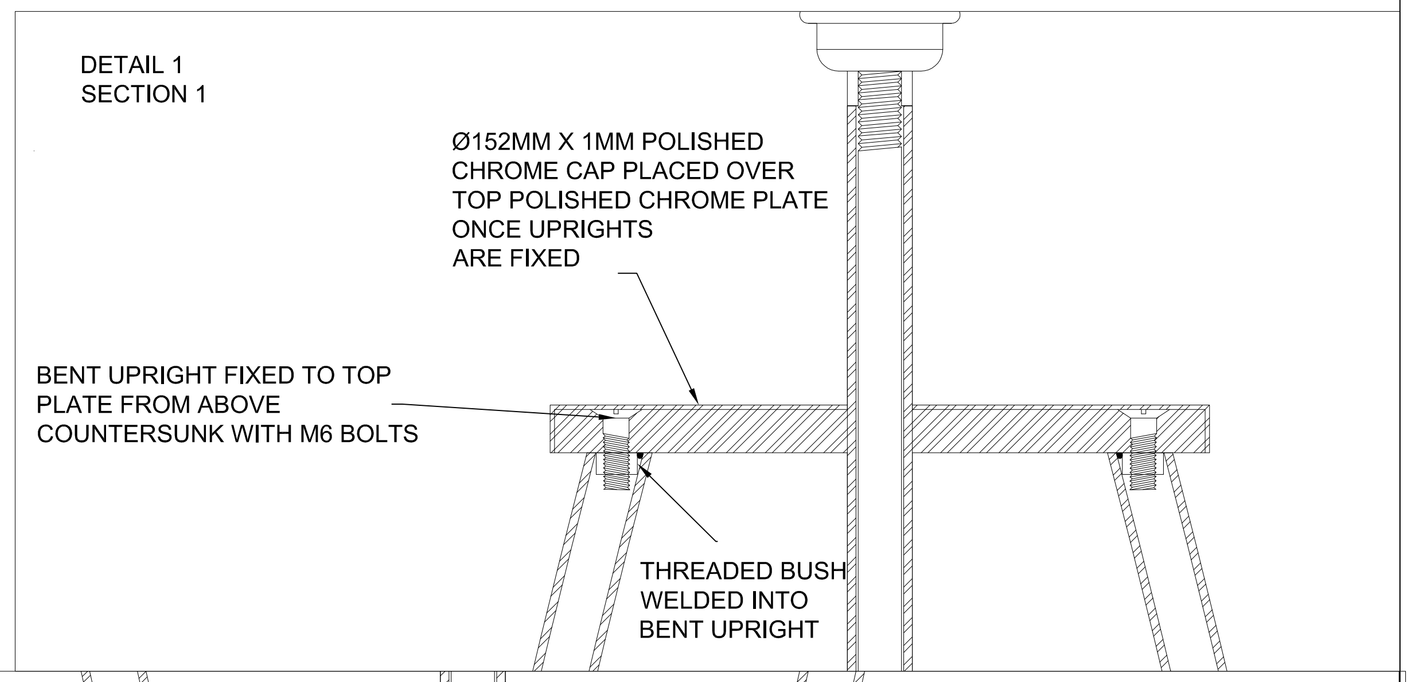

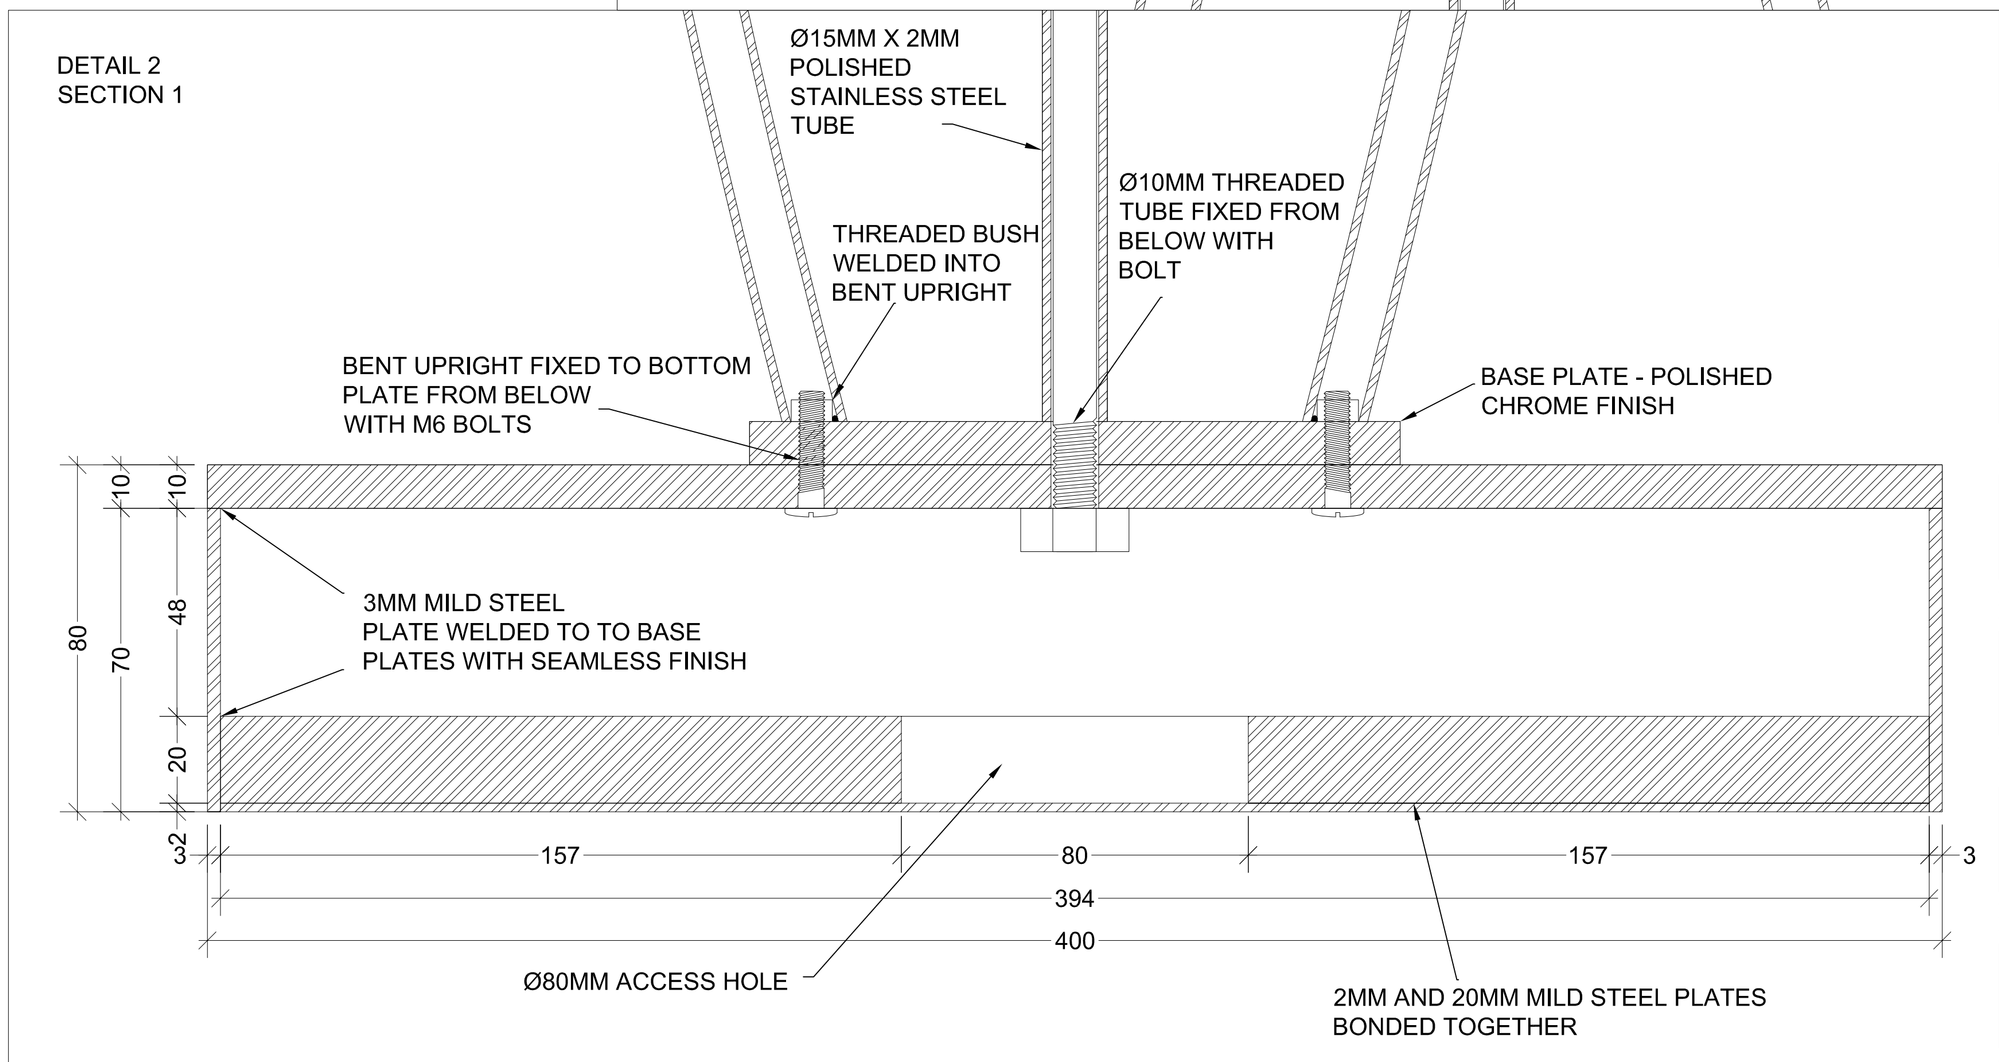

NOTES:

STAINLESS STEEL CONSTRUCTION

Ø15MM X 2MM POLISHED STAINLESS STEEL UPRIGHTS

CENTER UPRIGHT HAS Ø10MM THREADED TUBE RUNNING THROUGH FOR WIRES AND FIXING TO TOP AND BOTTOM PLATE

Rev	Changes	Date
00	-	00.00.00

DECORUS

This drawing is the copyright property of Decorus Furniture Ltd.
Do not scale. All dimensions to be checked on site.

Client

Site Address

Scale: 1:5 & 1:1AT A1
Date Drawn: 13.12.2012

Drawing Status: **TO BE APPROVED**

Drawing Title: **MILAN FLOOR LAMP**

Room/ Area Ref

Job No: 993
Drawing Number: **MFL-993-01**
Revision: 00