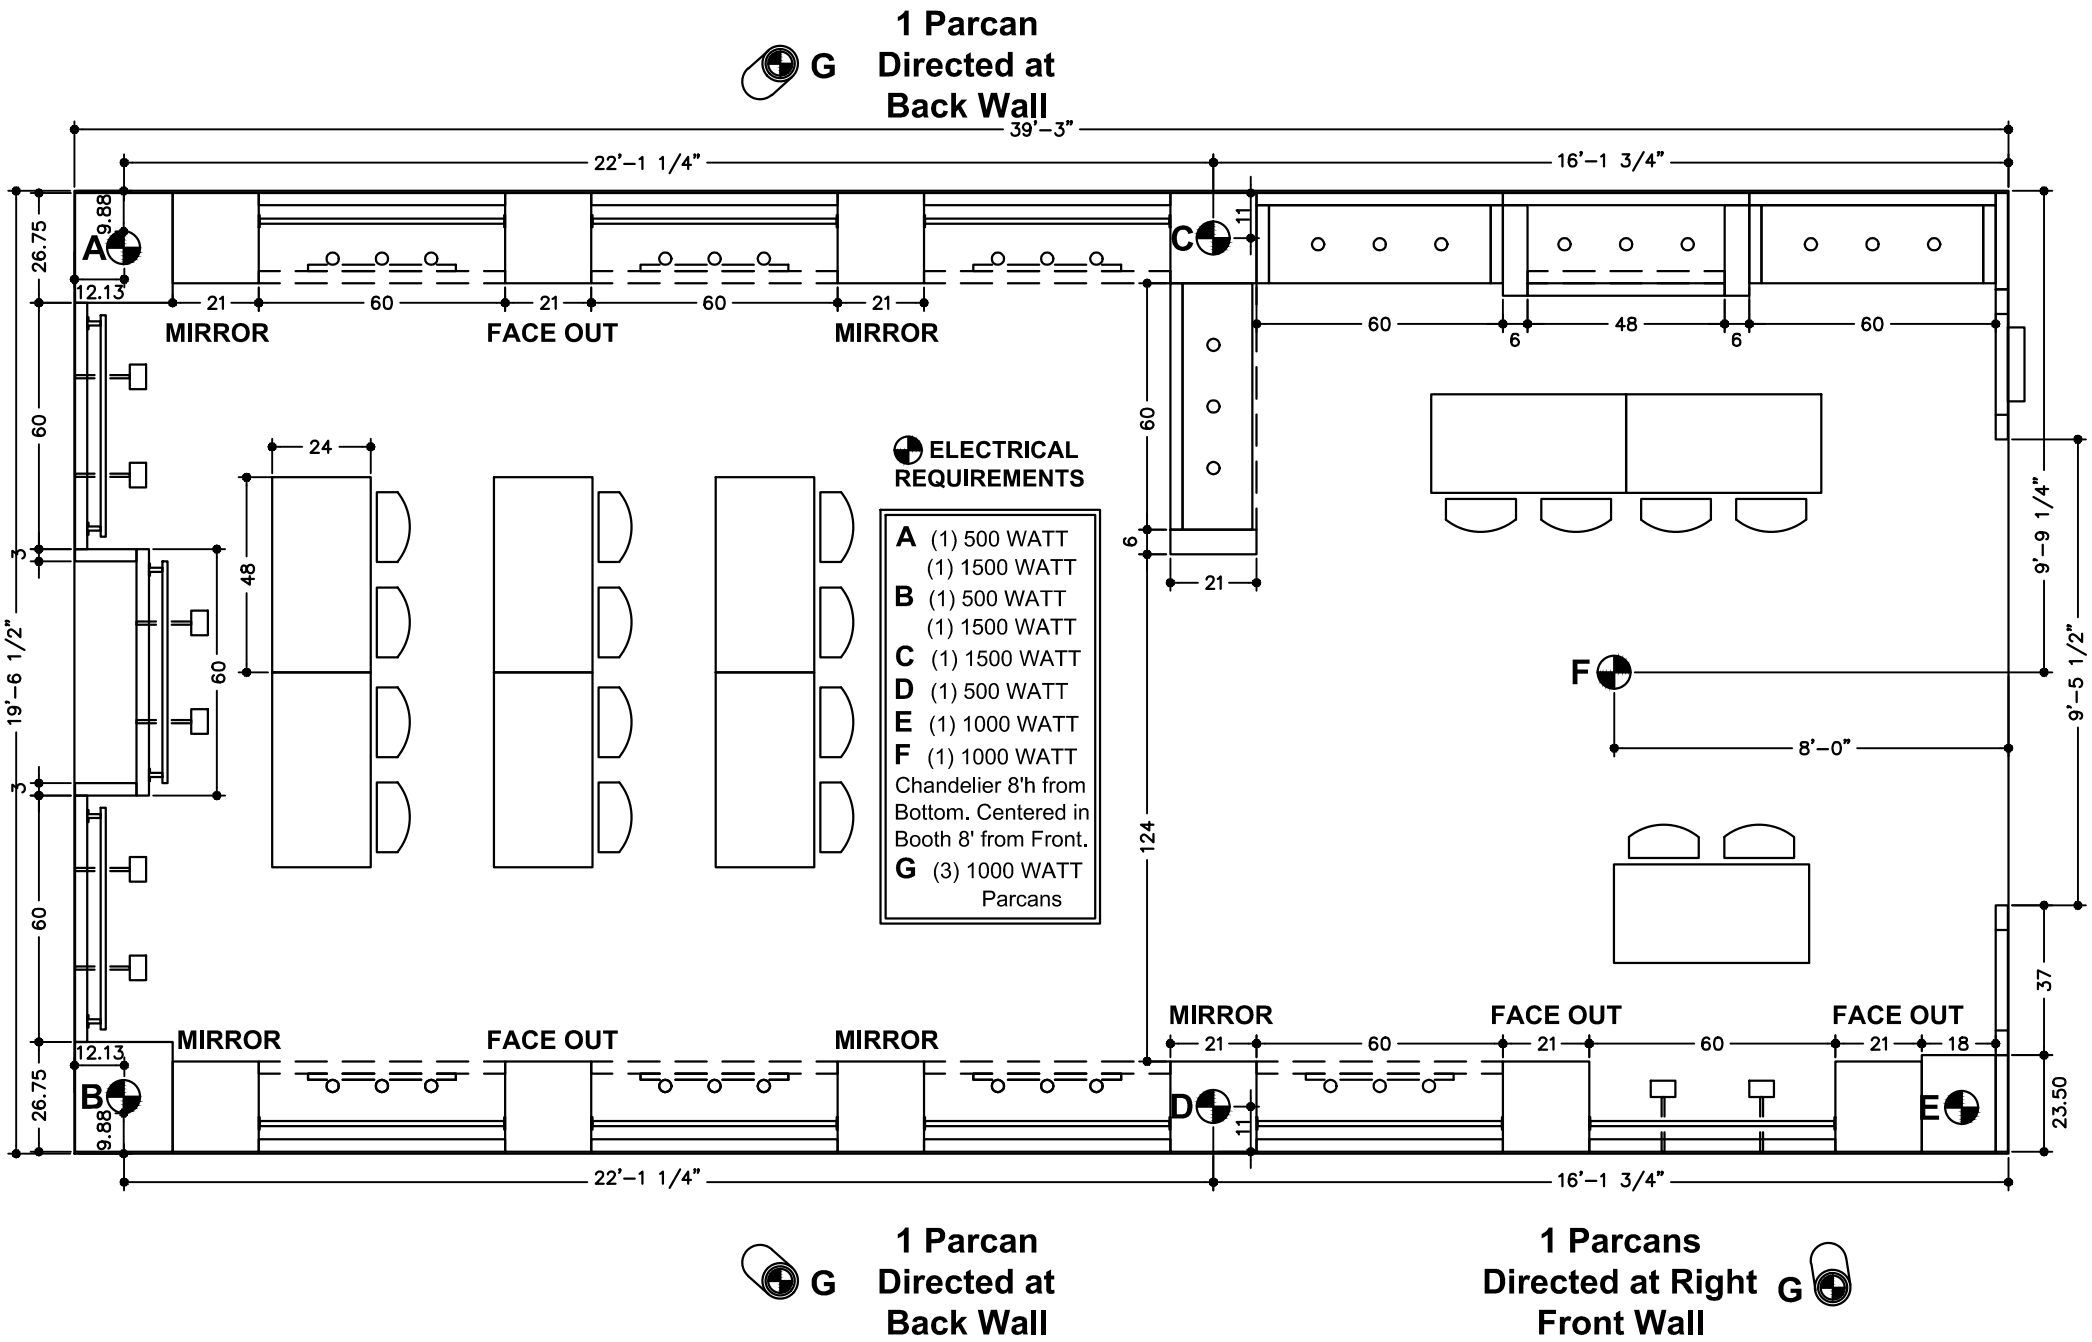
1 Parcan
Directed at
Back Wall
G
39'–3"
22'–1 1/4"
16'–1 3/4"
A
B
C
D
E
F
MIRROR
FACE OUT
MIRROR
MIRROR
FACE OUT
MIRROR
MIRROR
FACE OUT
FACE OUT
ELECTRICAL
REQUIREMENTS
A (1) 500 WATT
(1) 1500 WATT
B (1) 500 WATT
(1) 1500 WATT
C (1) 1500 WATT
D (1) 500 WATT
E (1) 1000 WATT
F (1) 1000 WATT
Chandelier 8'h from
Bottom. Centered in
Booth 8' from Front.
G (3) 1000 WATT
Parcans
8'–0"
19'–6 1/2"
9'–9 1/4"
9'–5 1/2"
1 Parcan
Directed at
Back Wall
G
1 Parcans
Directed at Right
Front Wall
G