PRODUCED BY AN AUTODESK EDUCATIONAL PRODUCT

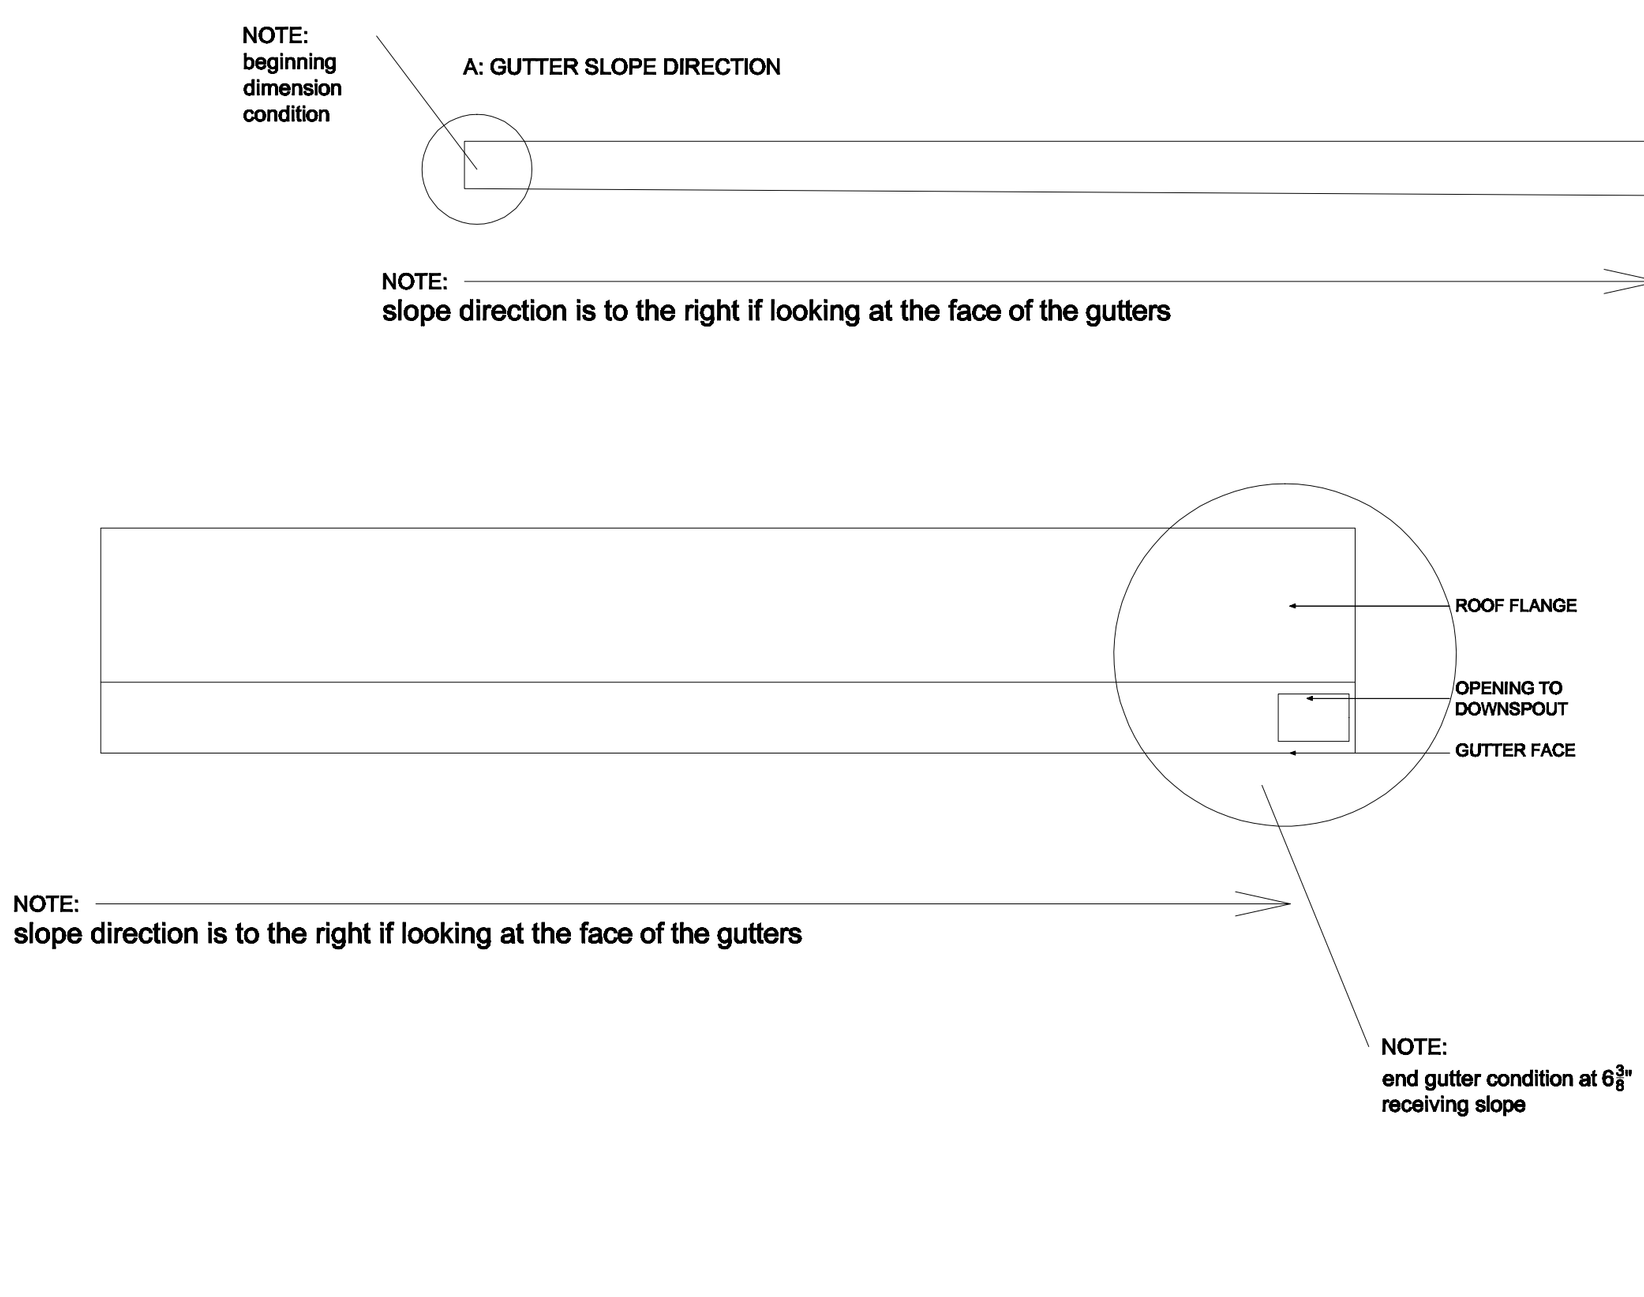

GUTTER ELEVATIONS

PAGE 1

studio 804

studio804.com

KU
school of architecture
1465 JAYHAWK BOULEVARD
MARVIN HALL
LAWRENCE, KS. 66045

MOD_5

GUTTER DIMENSIONS

FINISH
flat finished aluminum
pittsburg seams

GAUGE
24

LENGTHS
2 @ 12'- $9\frac{7}{16}$"
1 @ 13'-0"
1 @ 12'- 6"
2 @ 10'- $2\frac{3}{4}$"

WIDTH
3"

ROOF FLANGE
$6\frac{1}{2}$" depth
$\frac{1}{4}$ angle away from gutter

INTERIOR VERTICAL DIMENSION
4", $4\frac{7}{8}$"

EXTERIOR VERTICAL DIMENSION
5", $5\frac{7}{8}$""

HEM
$\frac{1}{2}$" folded towards gutter center

DOWNSPOUTS
8 @ 2 X 3 X 11'-$7\frac{5}{8}$"
long straight @ 11'-$\frac{11}{16}$" exterior, 11'-$2\frac{7}{16}$" interior
angle @ 16 degrees
angle length @ $9\frac{7}{8}$"
short straight @ $2\frac{1}{2}$" interior, $4\frac{3}{16}$" exterior

DROPS
8 @ 2 X 3

ENDCAPS
LEFT; 6 @ $5\frac{1}{2}$" X 3
RIGHT; 6 @ $6\frac{3}{8}$" X 3

STRAPS
48@2x3x$2\frac{1}{8}$"

204 West Wisconsin

Greensburg, KS. 67054

Gutter

PRODUCED BY AN AUTODESK EDUCATIONAL PRODUCT

PRODUCED BY AN AUTODESK EDUCATIONAL PRODUCT

PRODUCED BY AN AUTODESK EDUCATIONAL PRODUCT