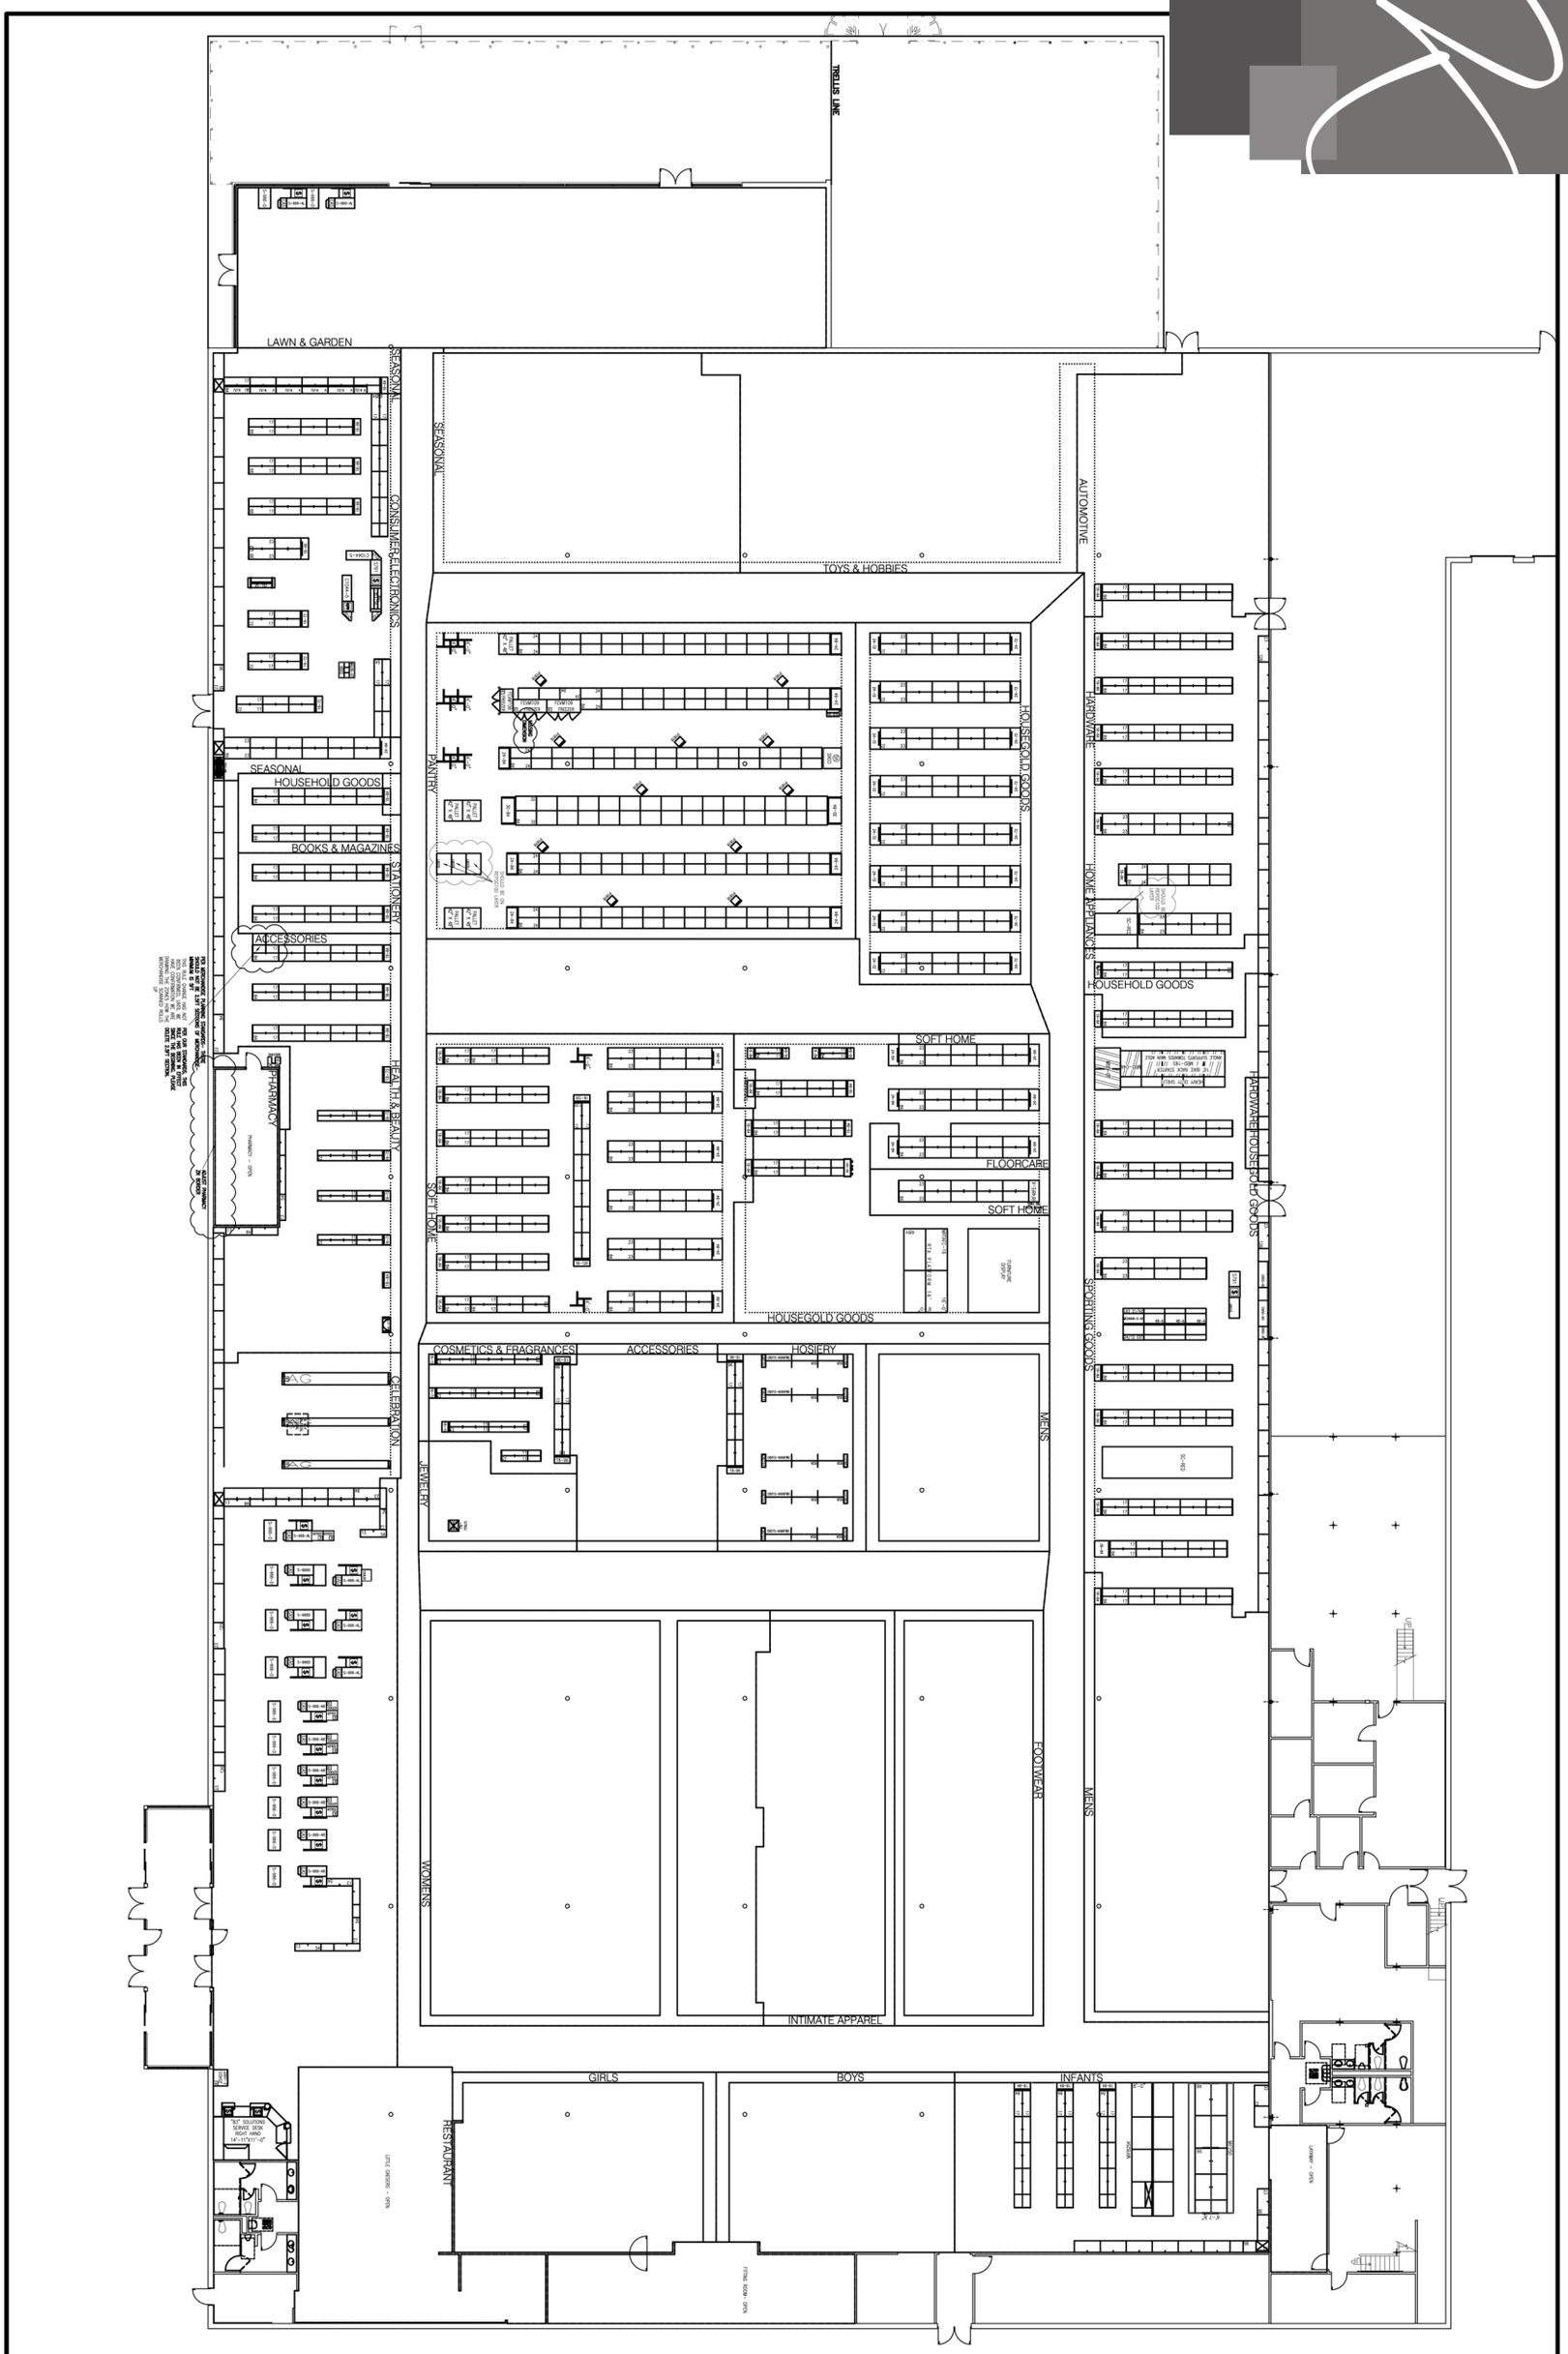

SEARS HOLDINGS

STORE PLANNING
3333 Beverly Road, Hoffman Estates, IL 60179

7208 CLEMMONS, NC

FILE NAME: 7208 SPACE CAPTURE L1.DWG	PROJECT: 2011 SPACE CAPTURE	SCALE: 1'-0" = N/A	EXISTING
SHADED AREA TO REMAIN AS IS.	PLANNER: RGIS/KAYLA SCHROEDER	01.23.2012	PAGE 1 OF 1