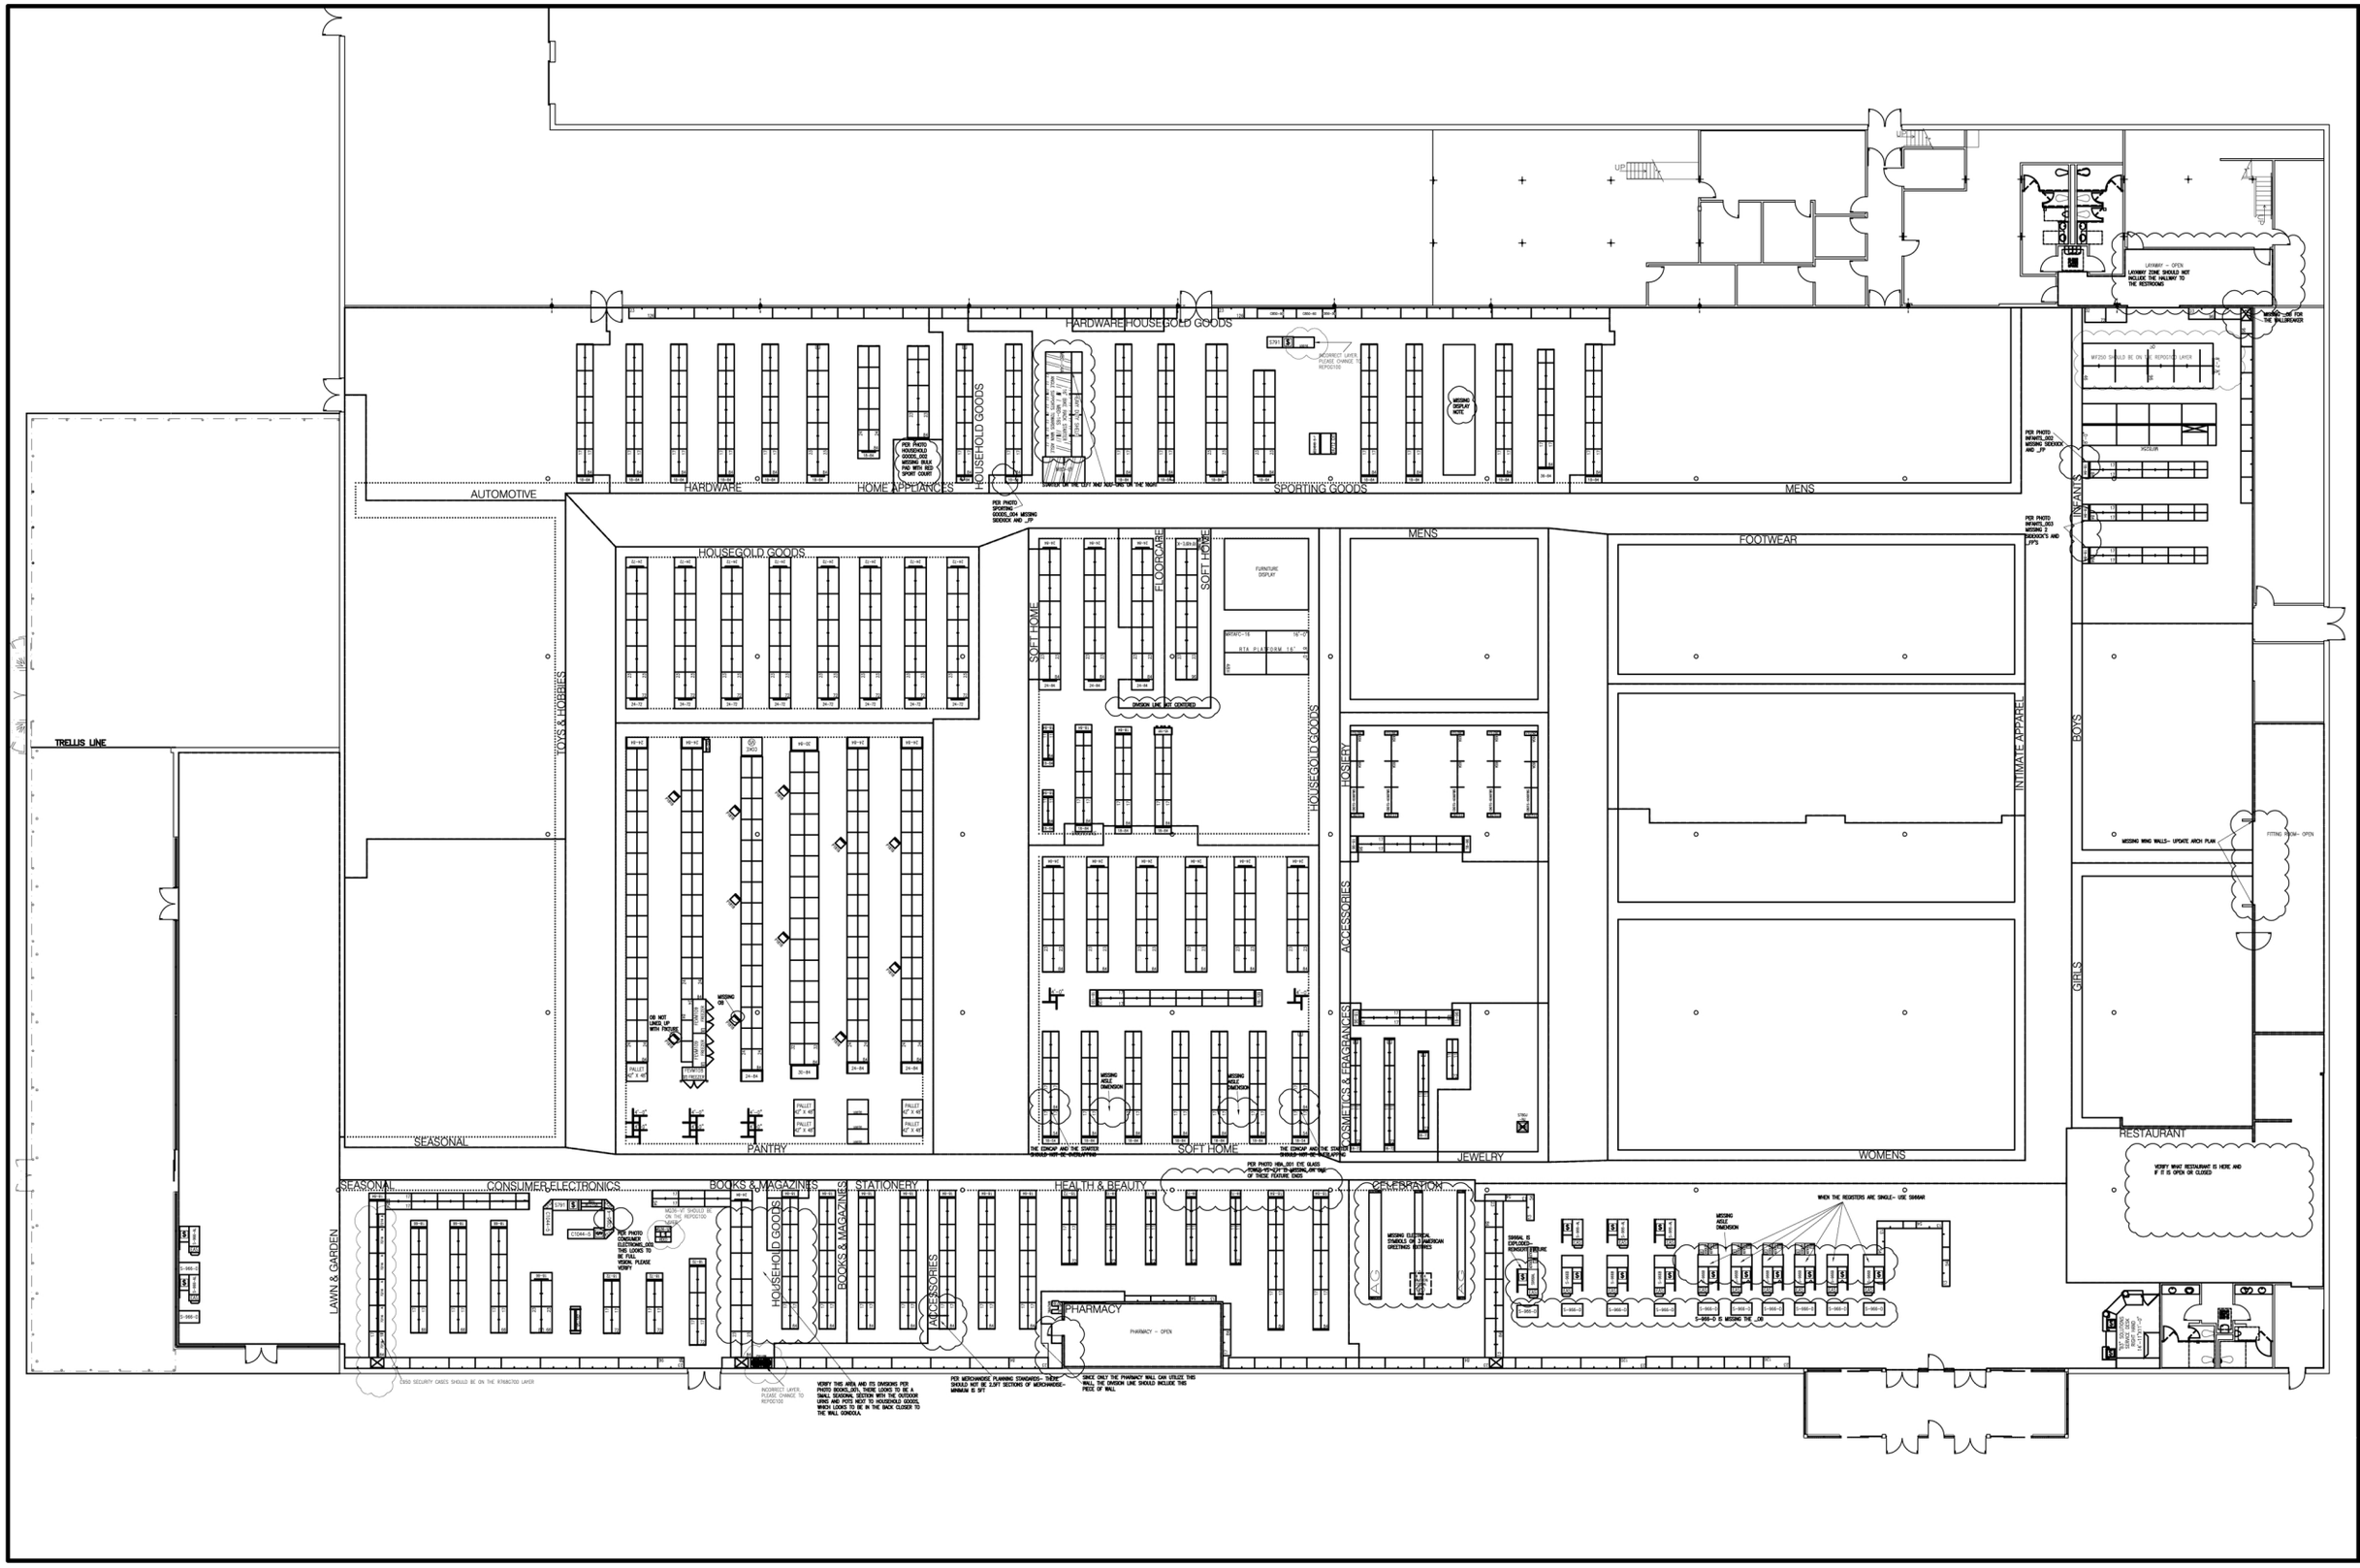

7208 CLEMMONS, NC

PROJECT: 2011 SPACE CAPTURE
PLANNER: RGIS/KAYLA SCHROEDER

SCALE: 1'-0" = N/A
01.23.2012

EXISTING
PAGE 1 OF 1

FILE NAME: 7208 SPACE CAPTURE L1.DWG

SHADED AREA TO REMAIN AS IS.

SEARS HOLDINGS

STORE PLANNING
3333 Beverly Road, Hoffman Estates, IL 60179