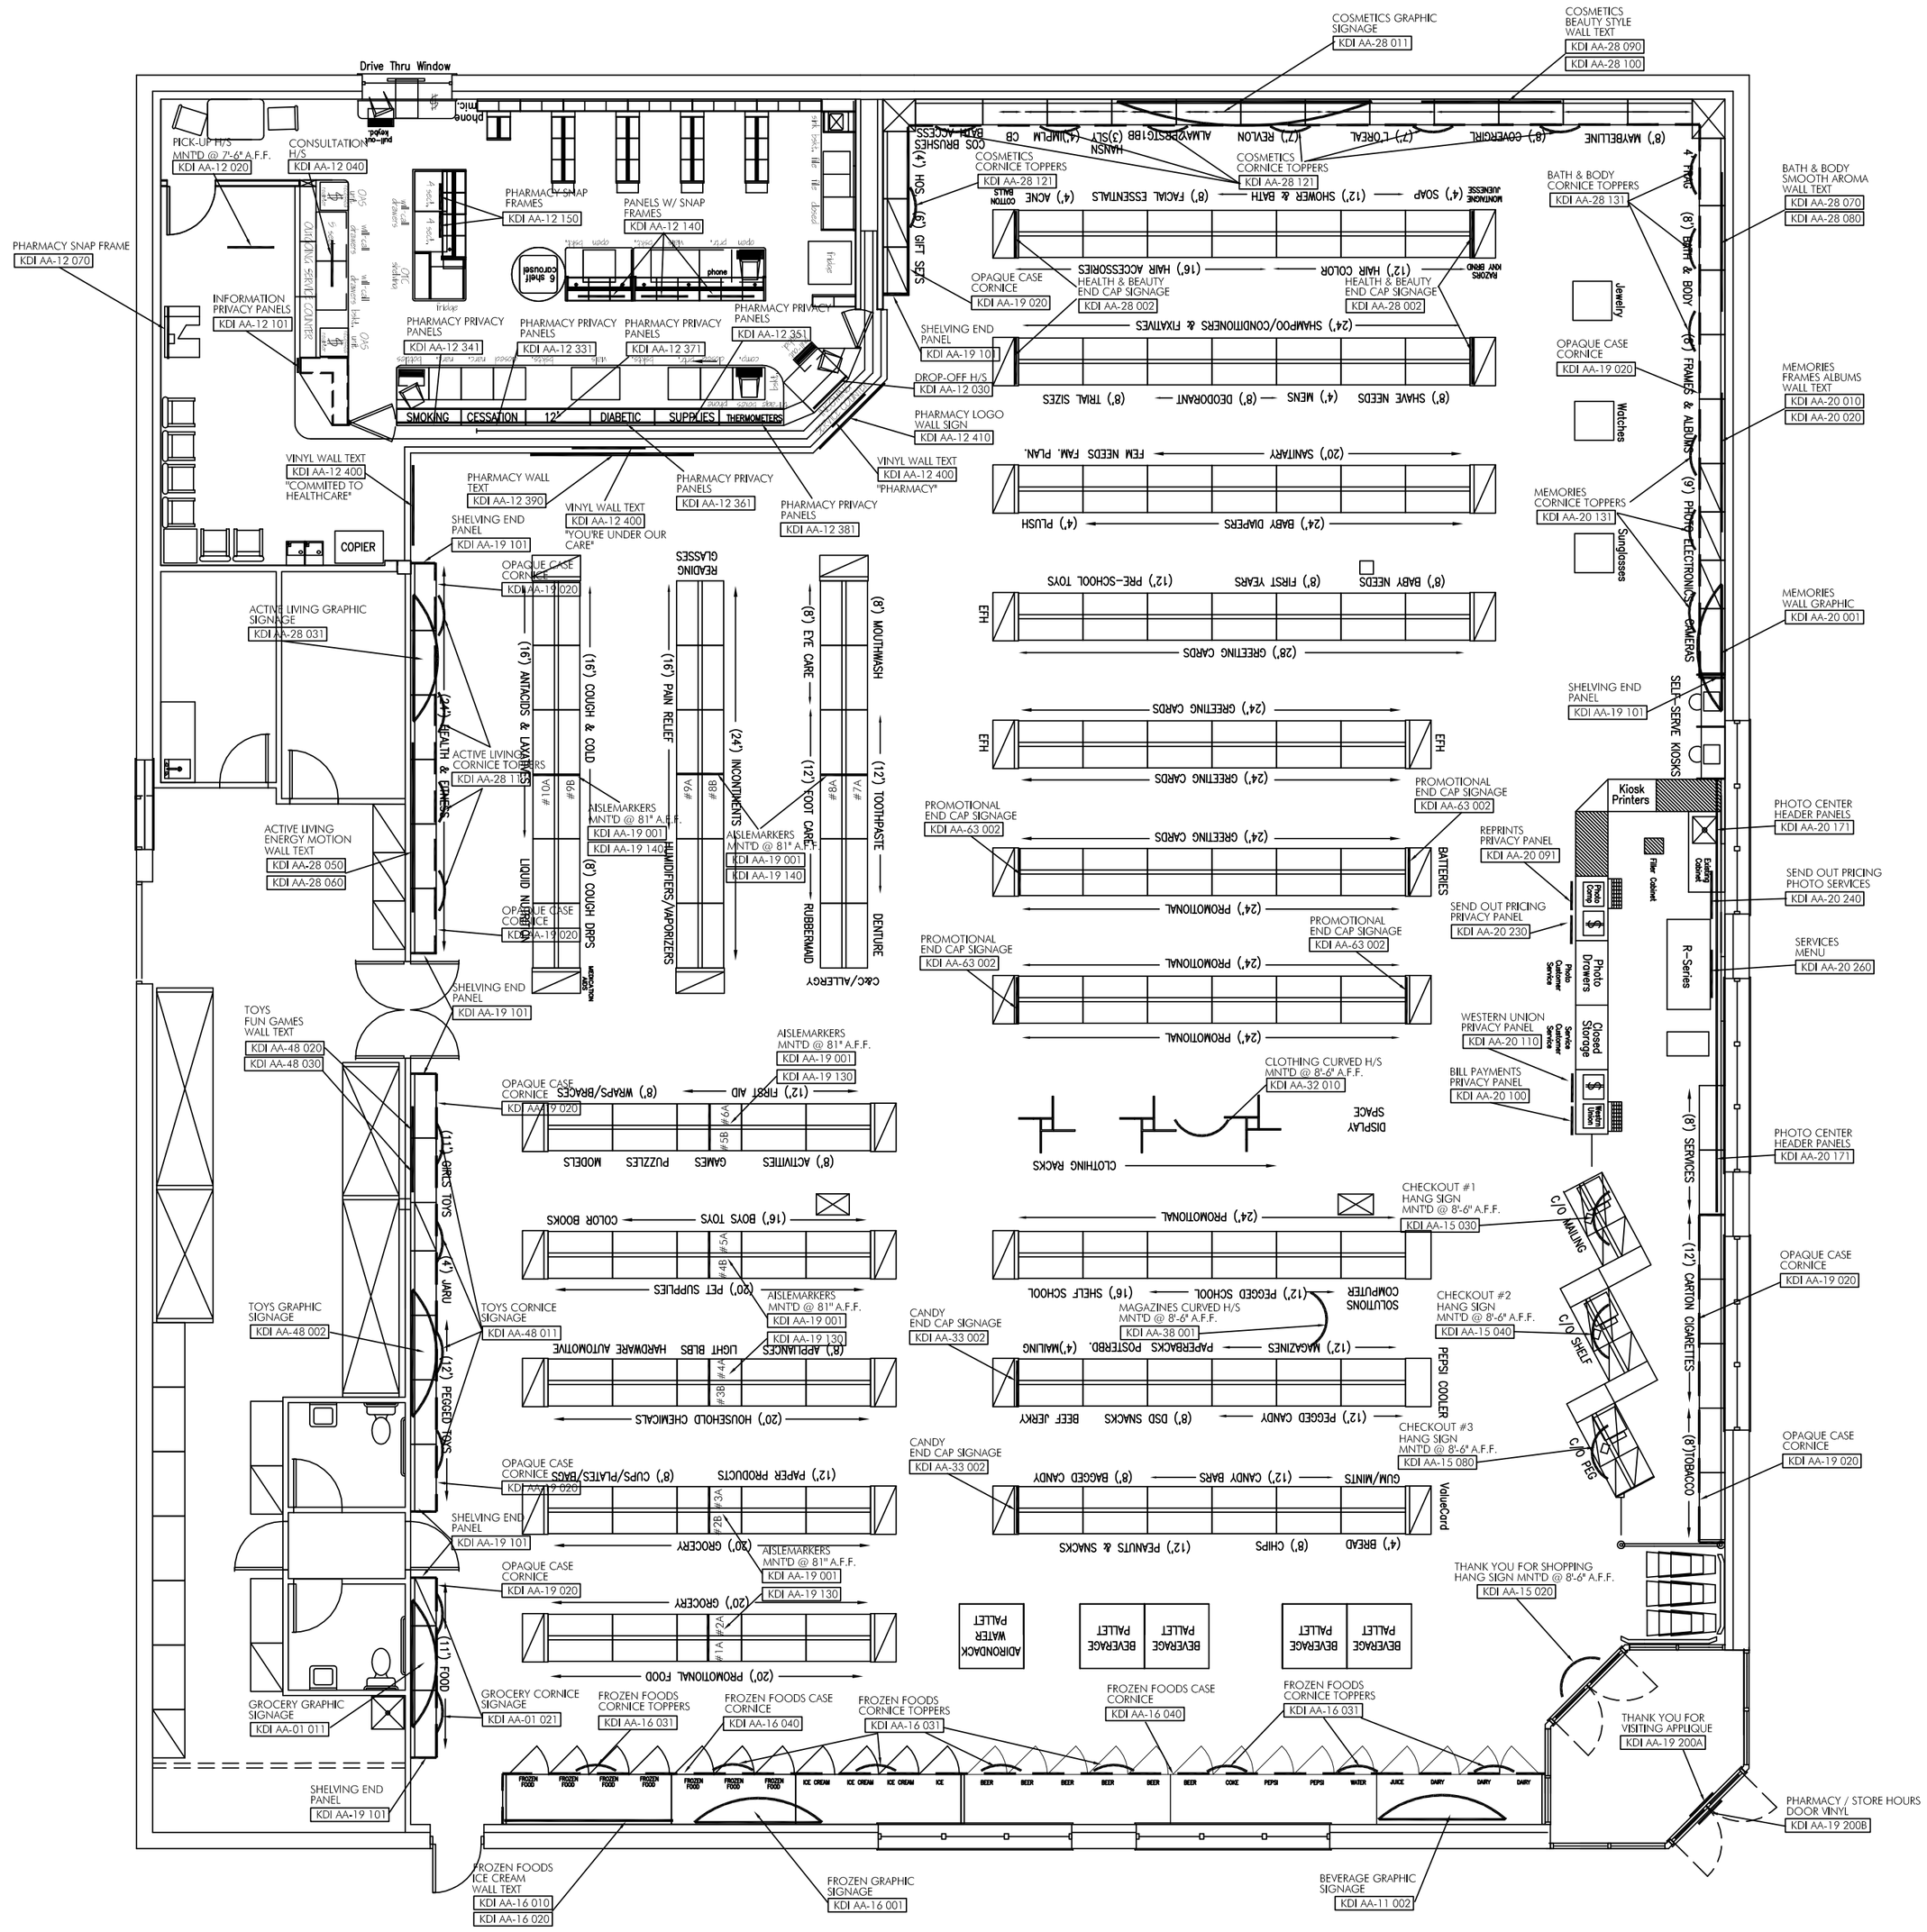

DO NOT USE FOR CONSTRUCTION !
PRELIMINARY
Programmed Products Corporation

P P C design
GREAT THINGS. IN STORE.

44311 Grand River Ave.
Novi, MI 48375
PH 248.348.7755
FX 248.348.7708

"This document contains information proprietary to Programmed Products Corp. Any disclosure or use of this document is expressly prohibited except as Programmed Products Corp. may otherwise agree in writing."

Copyright © 2007
Programmed Products Corporation
All rights reserved

preliminary	7-16-07
revision 1:	-
revision 2:	-
revision 3:	-
final:	-
drawn by	JRG
checked by	TW

DO NOT SCALE THIS PRINT USE FIGURED DIMENSIONS ONLY.

PROJECT - LOCATION
KINNEY DRUGS #30
WATERTOWN, NY

DRAWING TITLE
OVERHEAD DECOR

SCALE: 1/8"=1'-0"

sheet no.
3 of 4