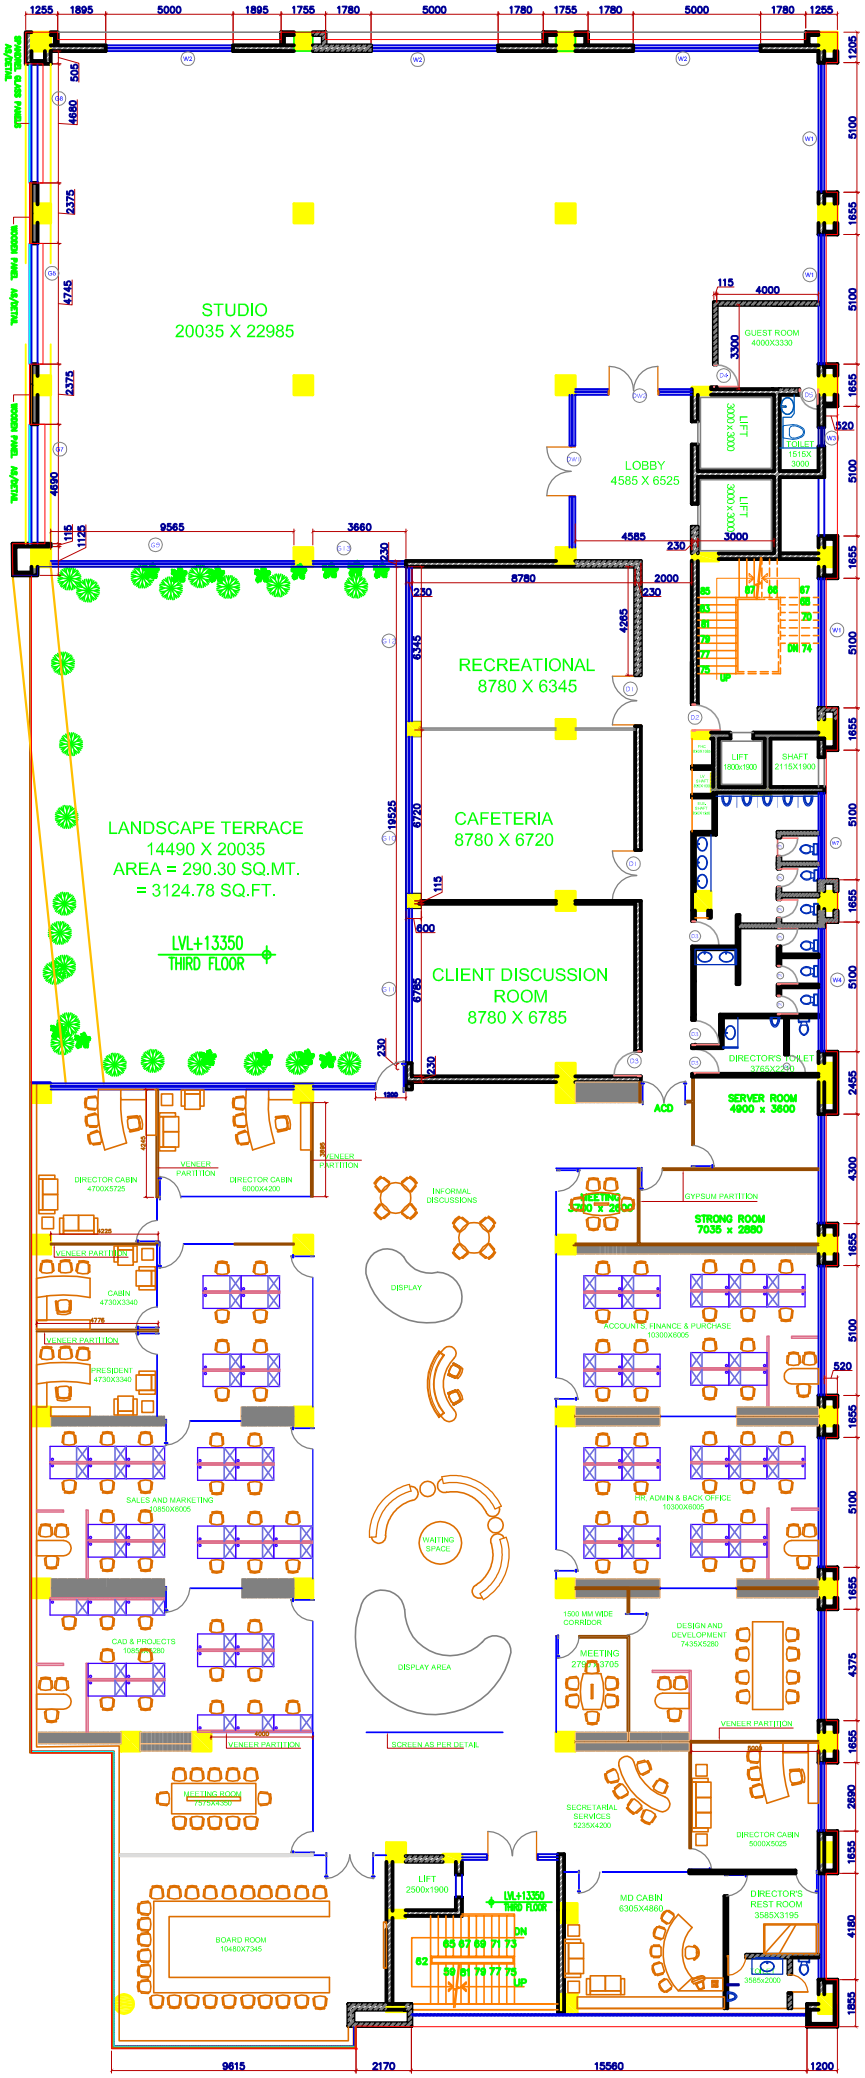
STUDIO
20035 X 22985
LOBBY
4585 X 6525
GUEST ROOM
4000X3330
LIFT
3000X3000
TOILET
1615X
3000
RECREATIONAL
8780 X 6345
CAFETERIA
8780 X 6720
CLIENT DISCUSSION
ROOM
8780 X 6785
LANDSCAPE TERRACE
14490 X 20035
AREA = 290.30 SQ.MT.
= 3124.78 SQ.FT.
LVL+13350
THIRD FLOOR
LIFT
1800x1900
SHAFT
2115X1900
DIRECTORS TOILET
3765X2300
SERVER ROOM
4900 x 3600
ACD
DIRECTOR CABIN
4700X5725
VENEER
PARTITION
DIRECTOR CABIN
6000X4200
INFORMAL
DISCUSSIONS
MEETING
3400 X 2900
GYPSUM PARTITION
STRONG ROOM
7035 x 2880
CABIN
4730X3340
PRESIDENT
4730X3340
DISPLAY
ACCOUNTS, FINANCE & PURCHASE
10300X6005
SALES AND MARKETING
10850X6005
WAITING
SPACE
HR, ADMIN & BACK OFFICE
10300X6005
CAD & PROJECTS
10850X5280
DISPLAY AREA
1500 MM WIDE
CORRIDOR
MEETING
2795X3705
DESIGN AND
DEVELOPMENT
7435X5280
SCREEN AS PER DETAIL
MEETING ROOM
7875X4350
SECRETARIAL
SERVICES
5235X4200
DIRECTOR CABIN
5000X5025
LIFT
2500x1900
LVL+13350
THIRD FLOOR
BOARD ROOM
10480X7345
MD CABIN
6305X4880
DIRECTOR'S
REST ROOM
3585X3195
3585x2000
9615
2170
15560
1200