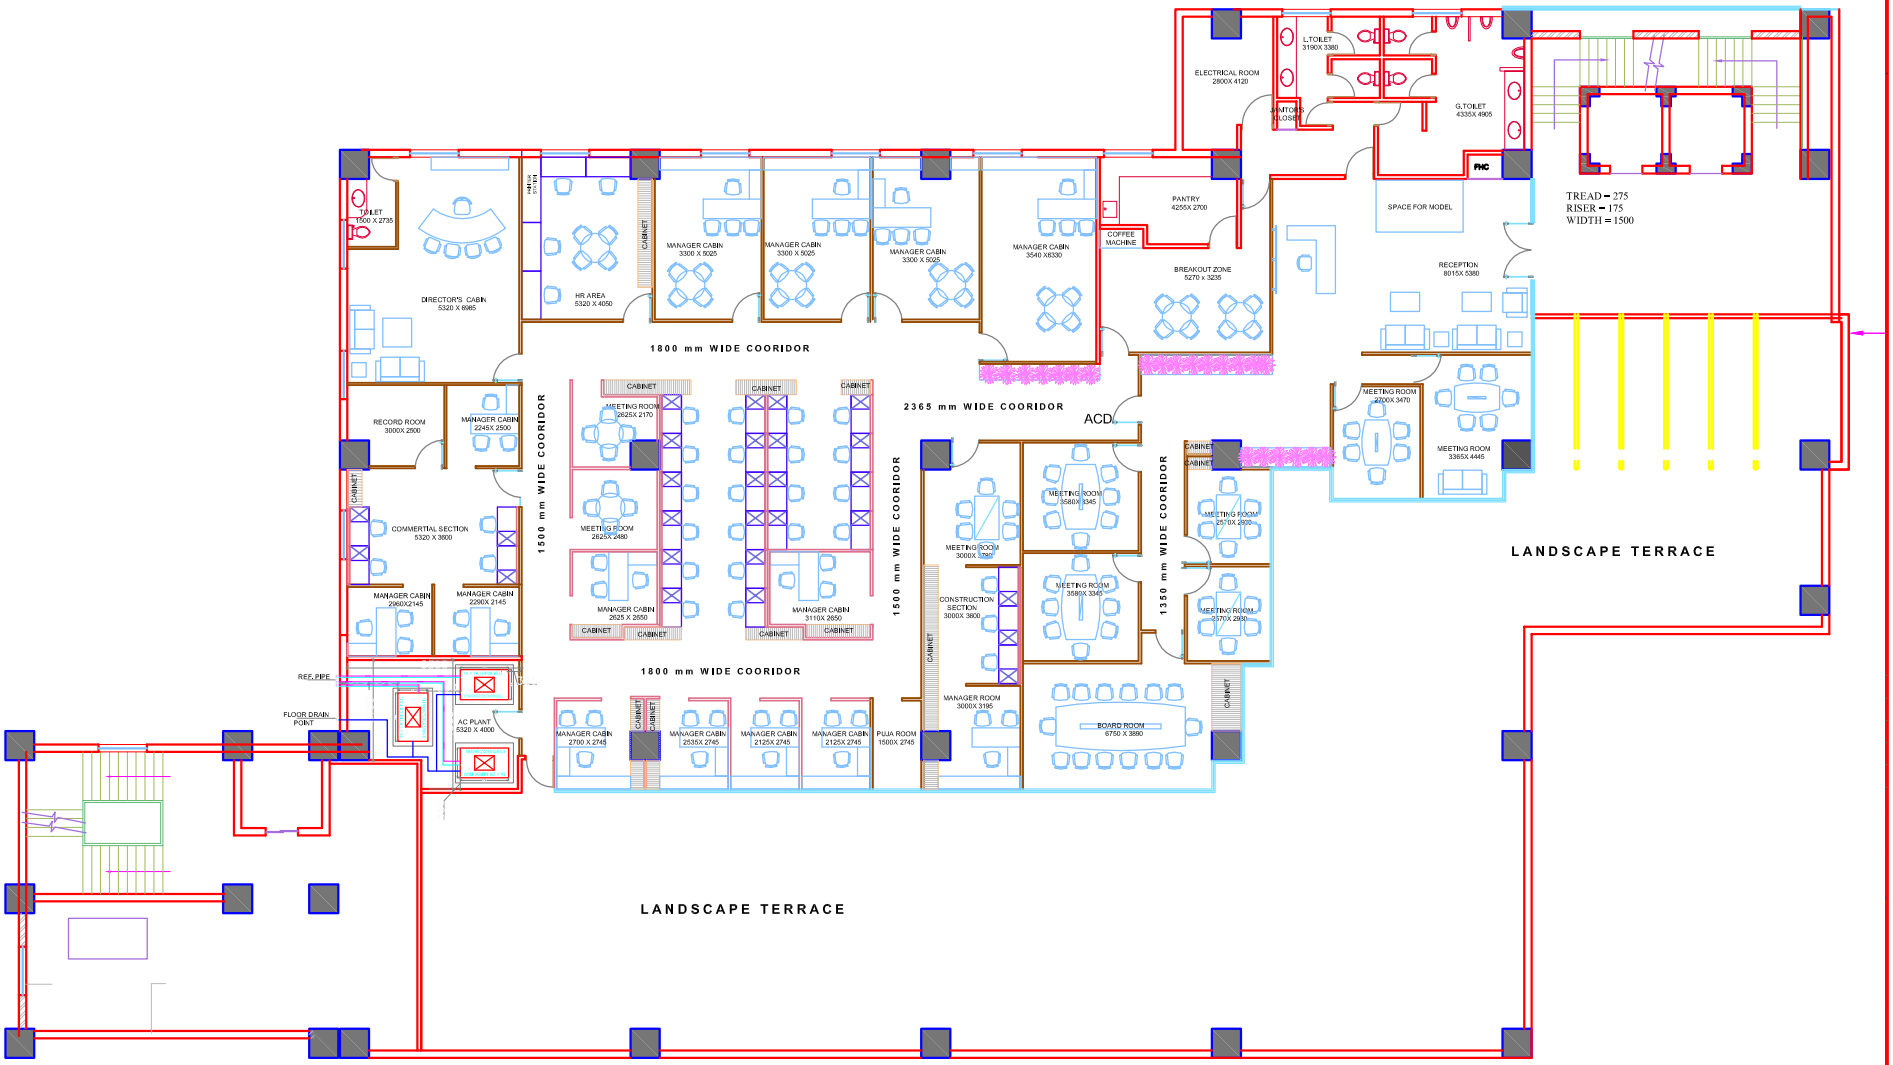
T.TOILET
1500 X 2735
DIRECTOR'S CABIN
5320 X 6985
RECORD ROOM
3000X 2500
MANAGER CABIN
2245X 2500
COMMERTIAL SECTION
5320 X 3600
MANAGER CABIN
2960X2145
MANAGER CABIN
2260X 2145
PATIO
2000 X 2000
HR AREA
5320 X 4050
CABINET
MANAGER CABIN
3300 X 5025
MANAGER CABIN
3300 X 5025
MANAGER CABIN
3300 X 5025
MANAGER CABIN
3540 X6330
COFFEE MACHINE
PANTRY
4255X 2700
BREAKOUT ZONE
5270 x 3235
ELECTRICAL ROOM
2800X 4120
L.TOILET
3190X 3380
JANITOR'S CLOSET
G.TOILET
4335X 4905
FHC
SPACE FOR MODEL
RECEPTION
8015X 5380
TREAD = 275
RISER = 175
WIDTH = 1500
1800 mm WIDE COORIDOR
1500 mm WIDE COORIDOR
MEETING ROOM
2625X 2170
MEETING ROOM
2625X 2480
MANAGER CABIN
2625 X 2650
MANAGER CABIN
3110X 2650
2365 mm WIDE COORIDOR
ACD
1500 mm WIDE COORIDOR
MEETING ROOM
3580X 3345
MEETING ROOM
3000X 3780
CONSTRUCTION SECTION
3000X 3800
MANAGER ROOM
3000X 3195
MEETING ROOM
3580X 3345
BOARD ROOM
6750 X 3880
1350 mm WIDE COORIDOR
MEETING ROOM
2570X 2930
MEETING ROOM
2570X 2930
MEETING ROOM
2200X 3470
MEETING ROOM
3365X 4445
LANDSCAPE TERRACE
REF. PIPE
FLOOR DRAIN POINT
AC PLANT
5320 X 4000
MANAGER CABIN
2700 X 2745
MANAGER CABIN
2535X 2745
MANAGER CABIN
2125X 2745
MANAGER CABIN
2125X 2745
PUJA ROOM
1500X 2745
LANDSCAPE TERRACE