TOP FRAME DETAILS

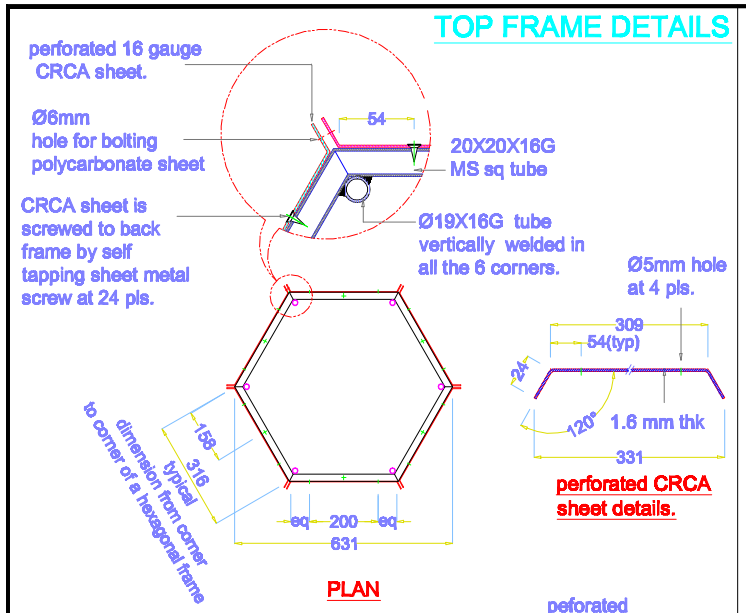

PLAN

perforated CRCA sheet details.

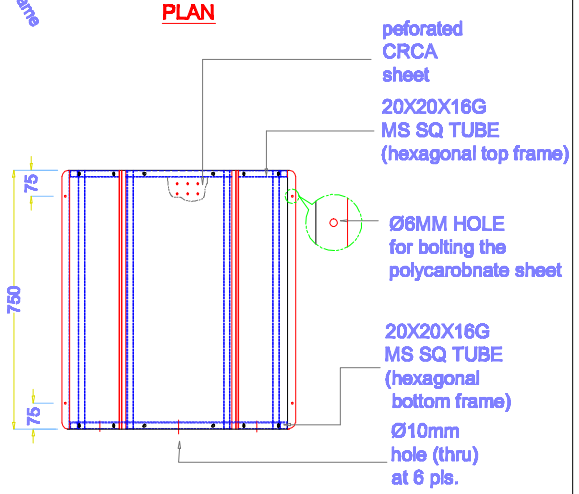

ELEVATION

BOTTOM FRAME DETAILS

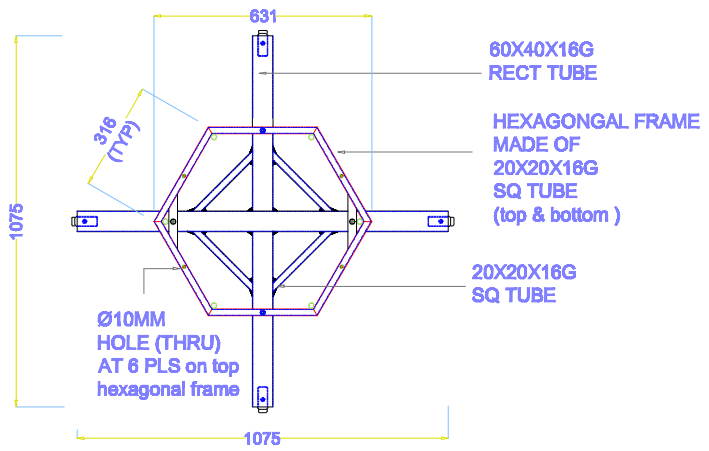

PLAN

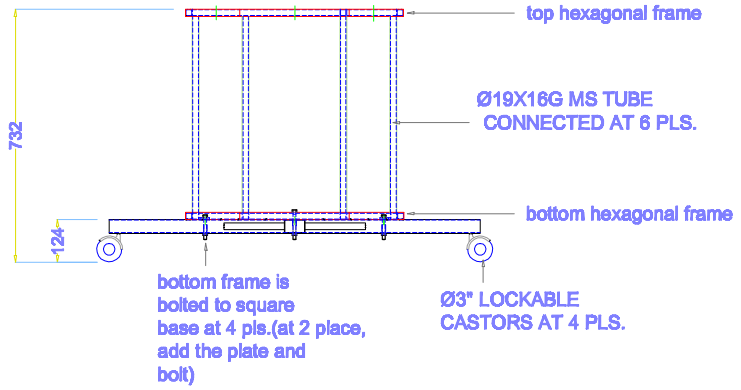

ELEVATION

LIT BOX

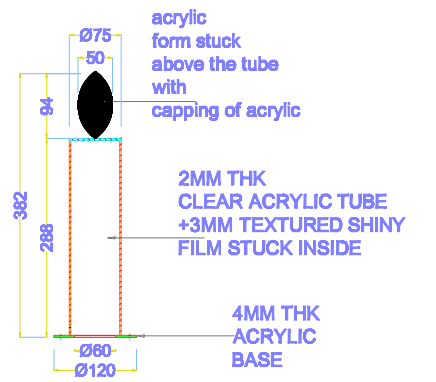

CANDLE DETAIL

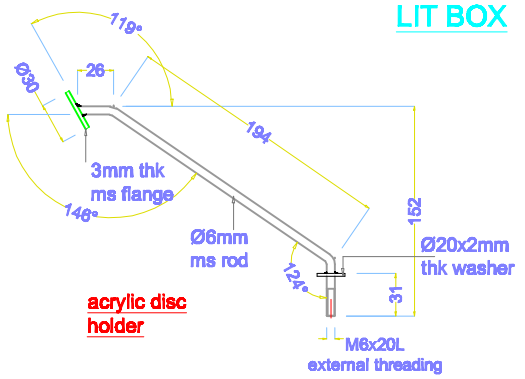

acrylic disc holder

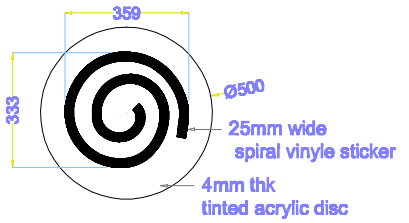

acrylic disc detail

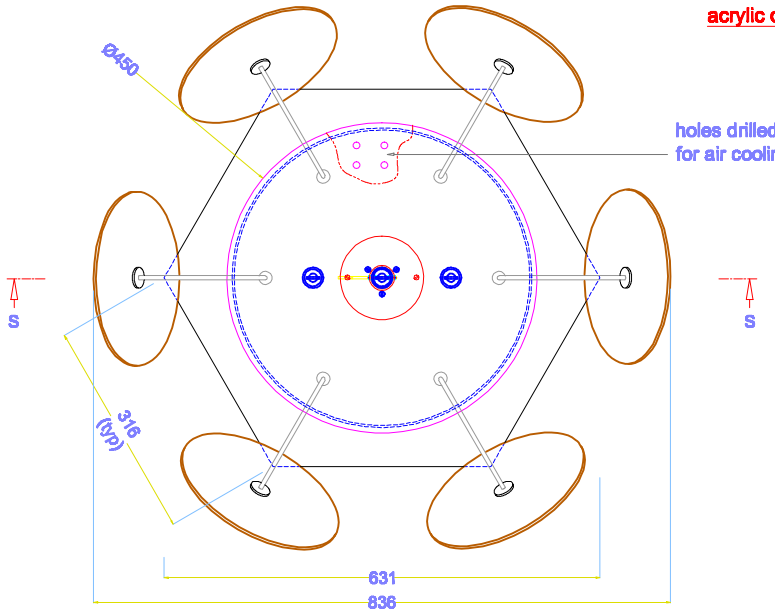

PLAN

SECTION-NN (TYPICAL DETAIL)

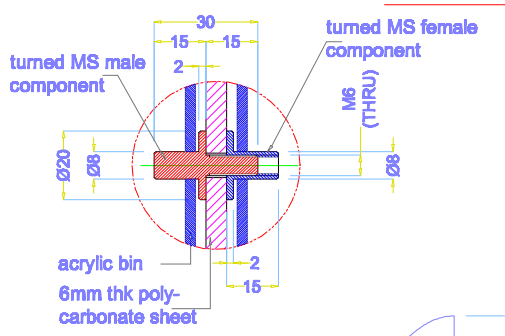

FIXING DETAIL OF ACRYLIC BINS WITH POLYCARBONATE PARTION AND MIDDLE LEVEL BOARD

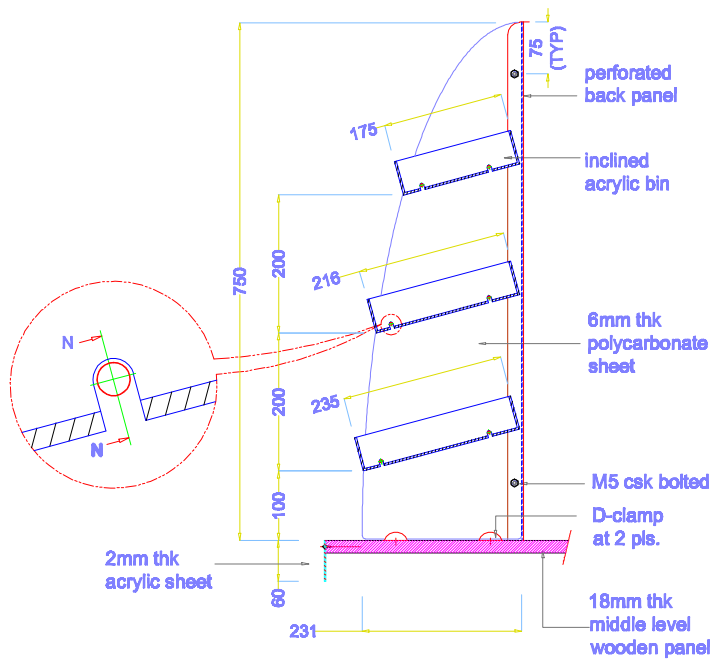

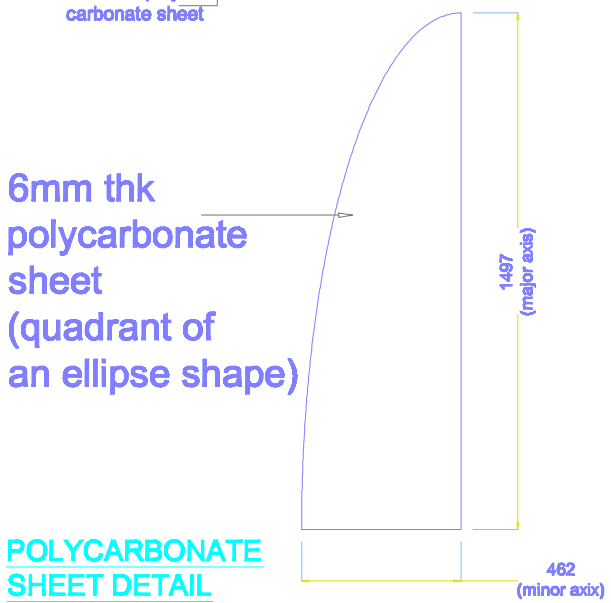

POLYCARBONATE SHEET DETAIL

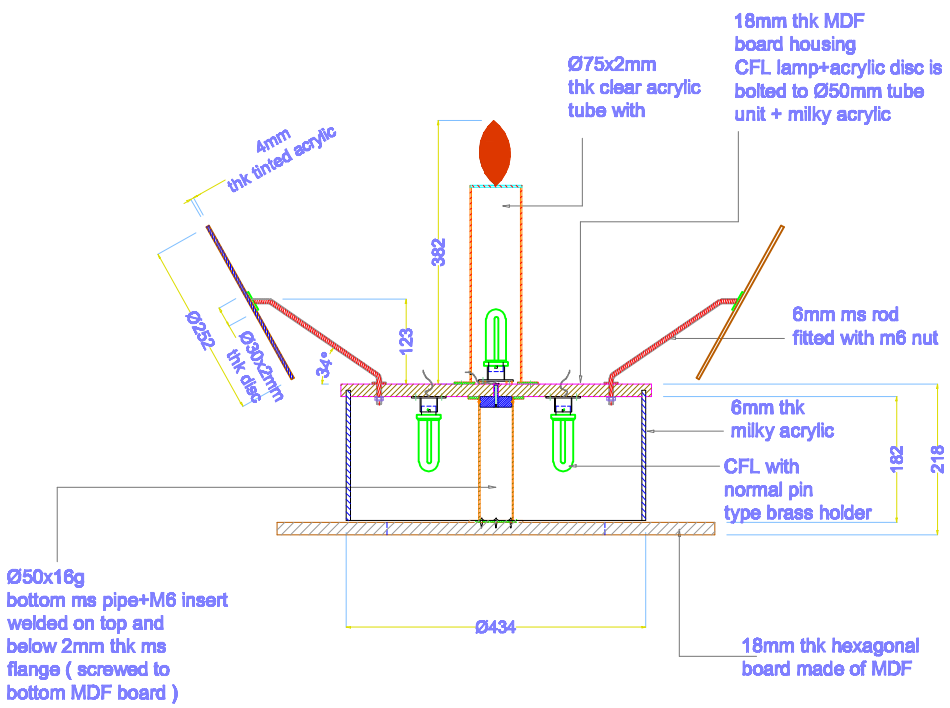

SECTION-SS

REVISIONS:

		DATE	SIGN.

COUNT OF FSU'S :

NOTE :

MATL.:
FINISH :
COLOUR :
TOLERENCE:

CLIENT :

PROJECT :
HOME DECOR

PRODUCT :
B'DAY CITY kiosk

TITLE :

PROJ. NO :

FILE NAME :	
DRAWN : arun	
DATE : 25/08/2006	
CHECKED : SURESH . K	
DATE : 25/08/2006	
SCALE : NTS	REV. NO. :
DRG.NO: 2 OF 3	ALL DIMENSIONS IN MM ALLOWANCE +/-1 MM

idiom
Joseph Chemmanur Memorial Hall, Off Krishna Temple Rd, 1 A Cross, 1st Stage, Indiranagar, Bangalore-560038, www.idiom.co.in