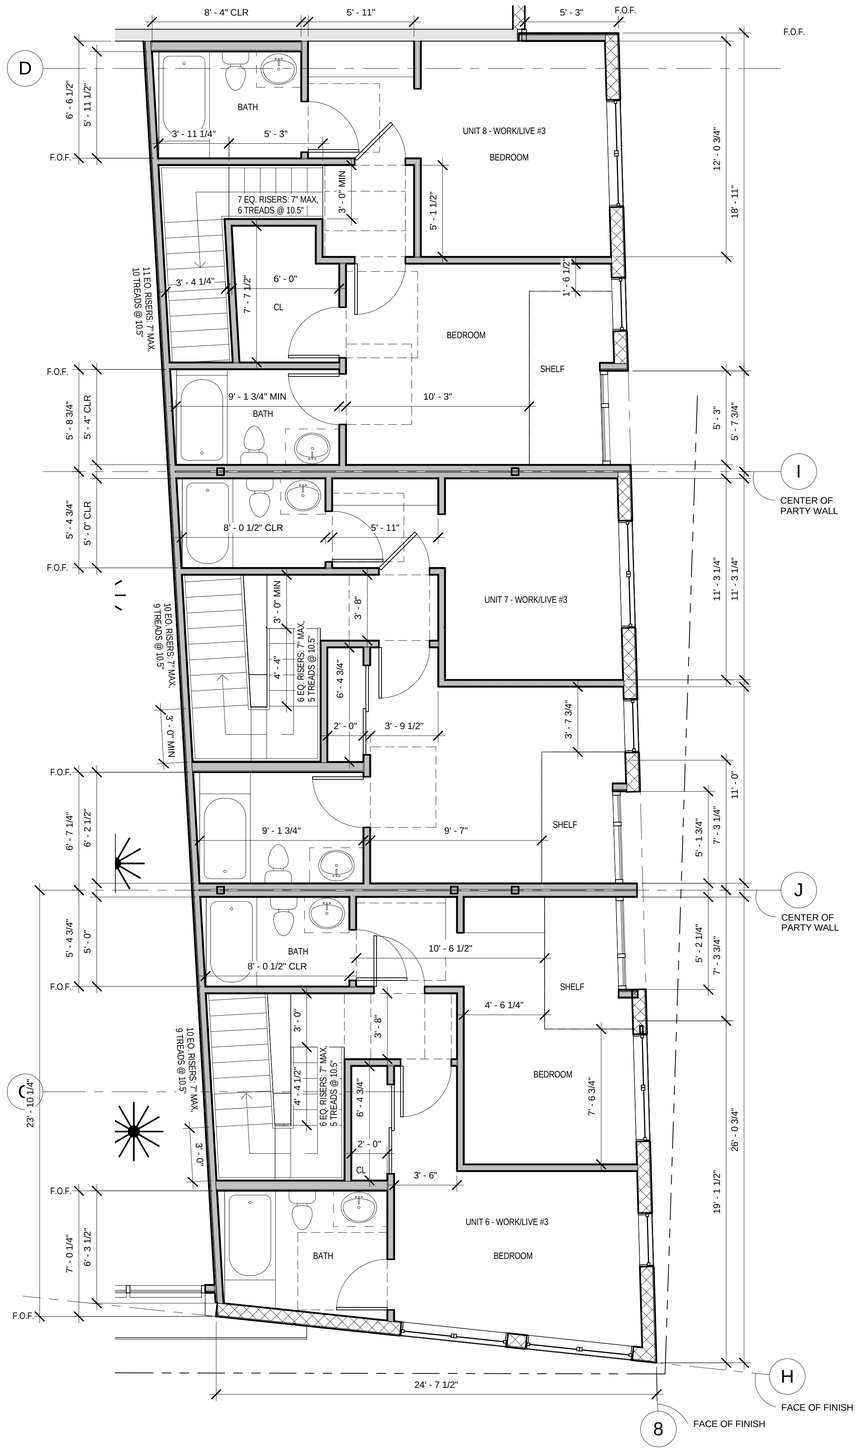

2 MARKET STREET LOFTS - LEVEL 1.5
SCALE: 1/4" = 1'-0"

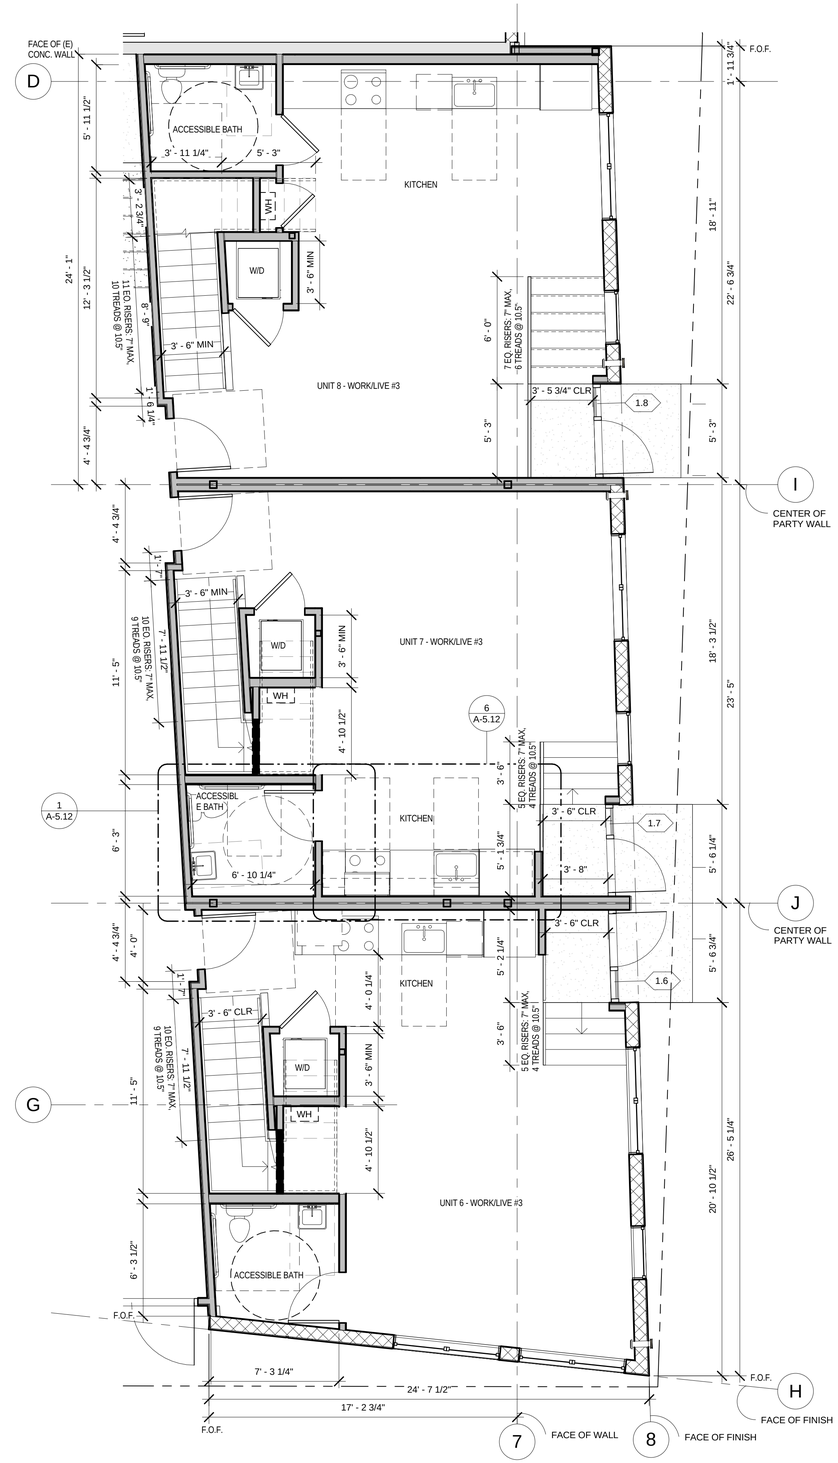

1 MARKET STREET LOFTS
SCALE: 1/4" = 1'-0"