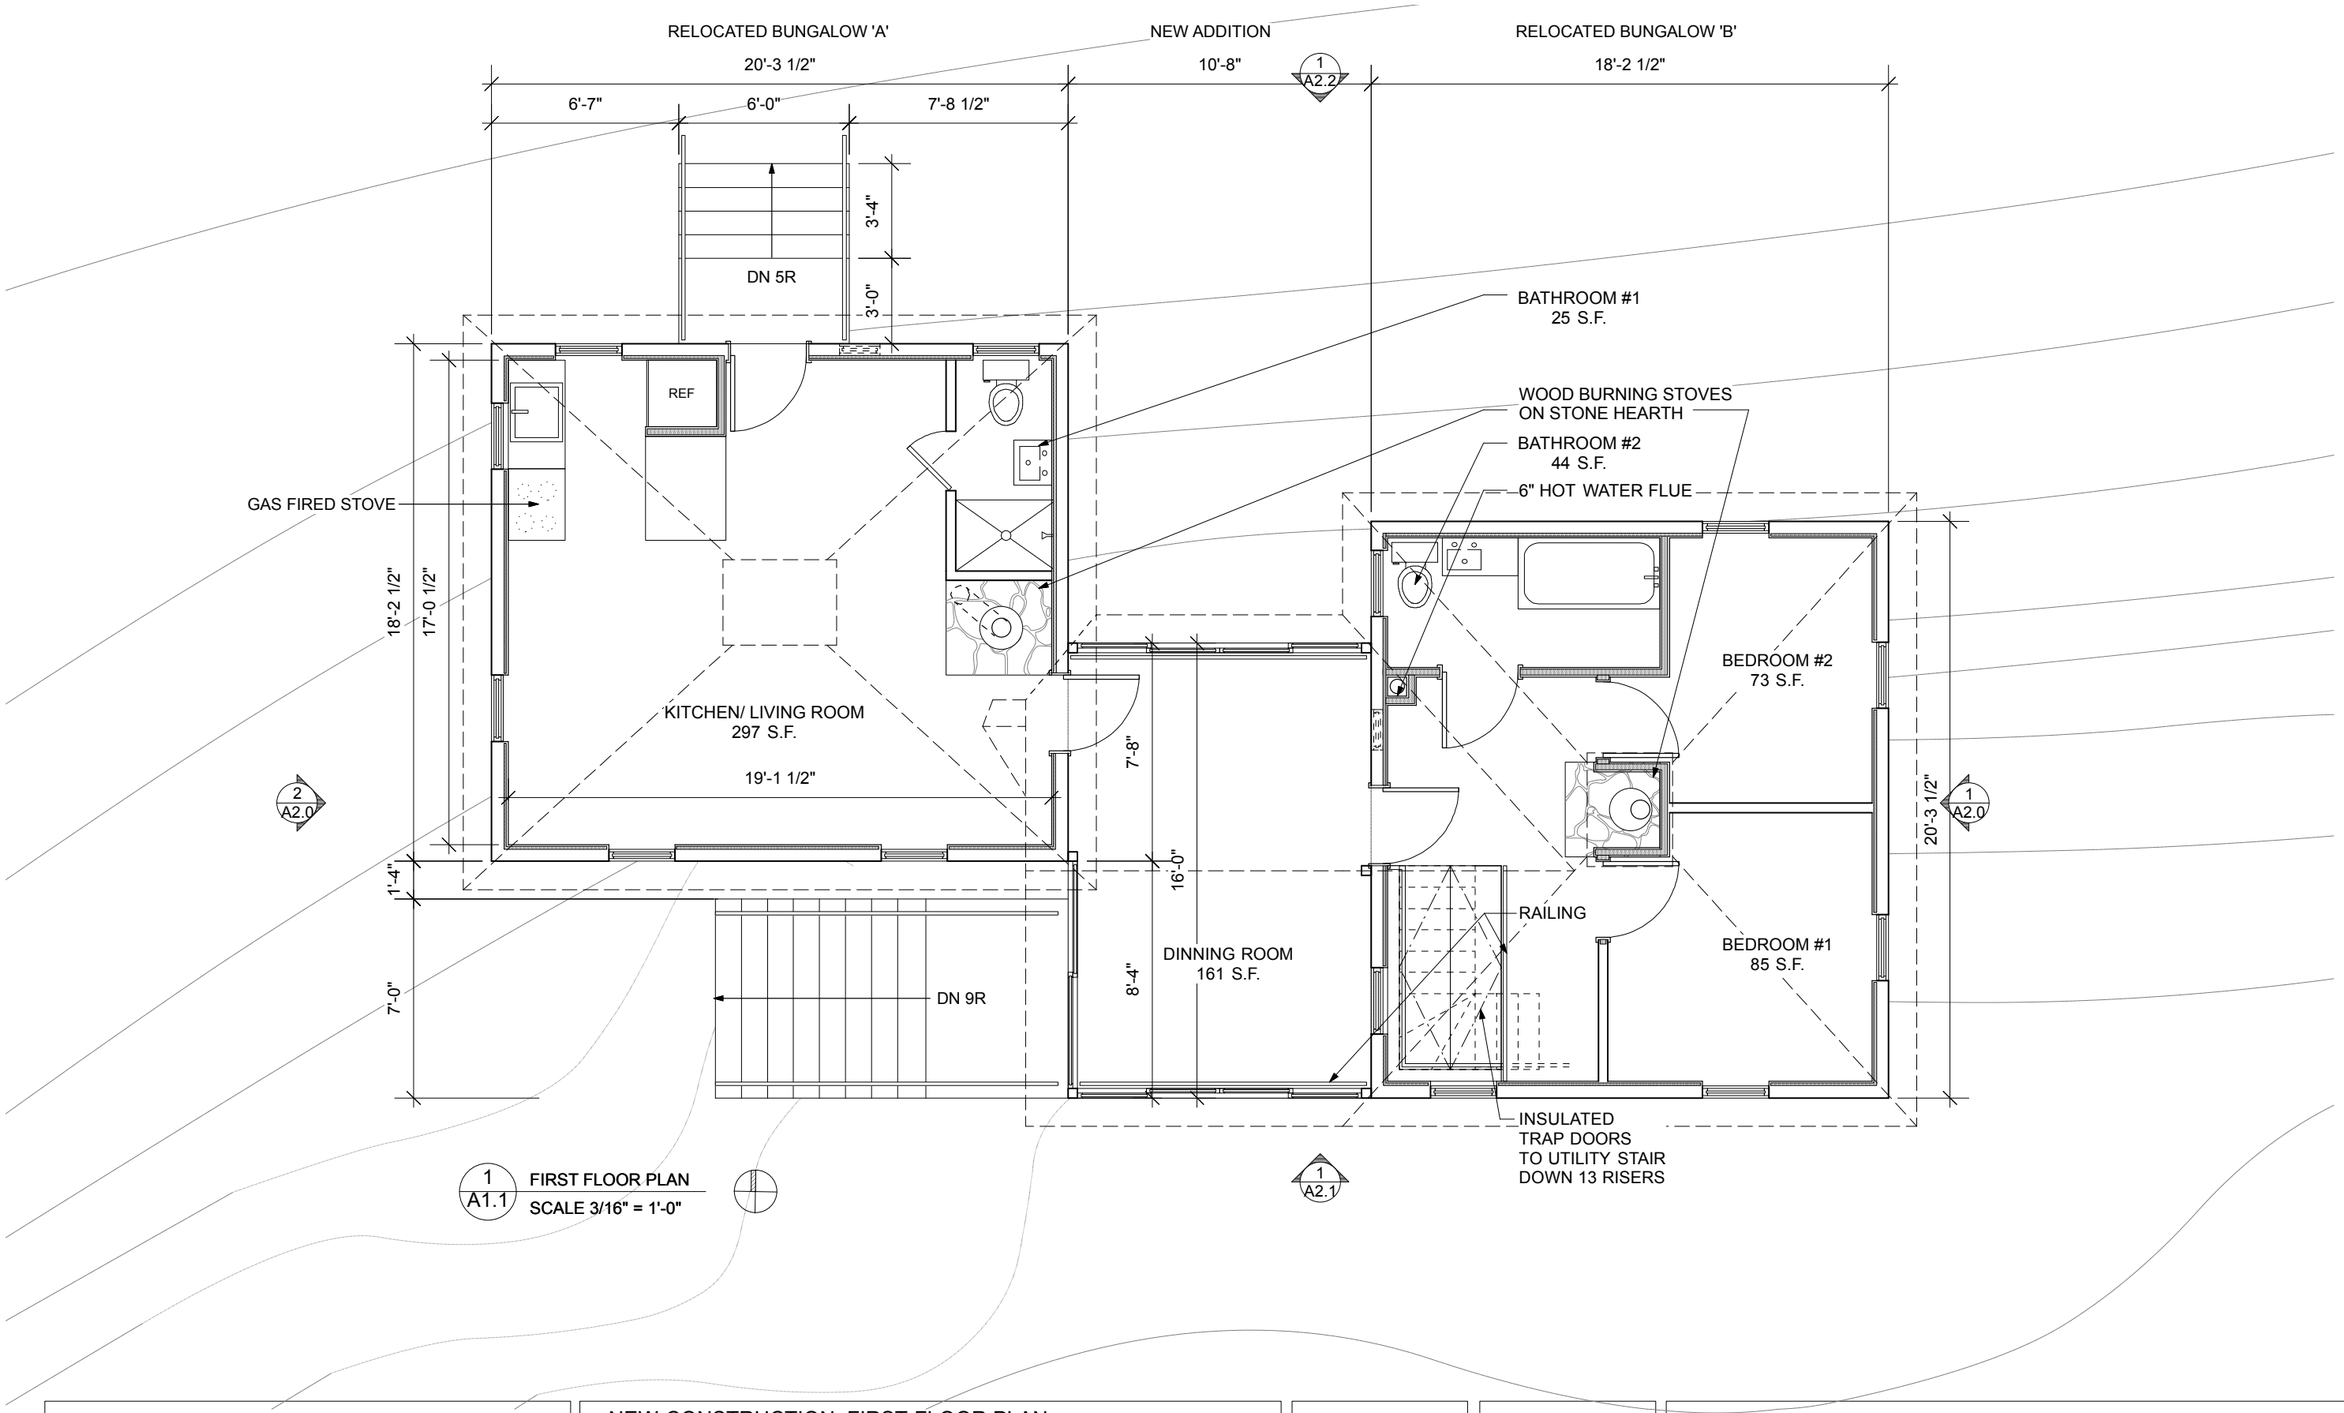

GROSS JORDAN RESIDENCE
Rockland, New York

NEW CONSTRUCTION: FIRST FLOOR PLAN
SCALE 3/16" = 1'0"
10.17.01

A1.1

Haym S. Gross
Architect

13 BLEECKER STREET
NEW YORK, NY 10012
TEL: 212-420-9357
FAX: 212-420-9356