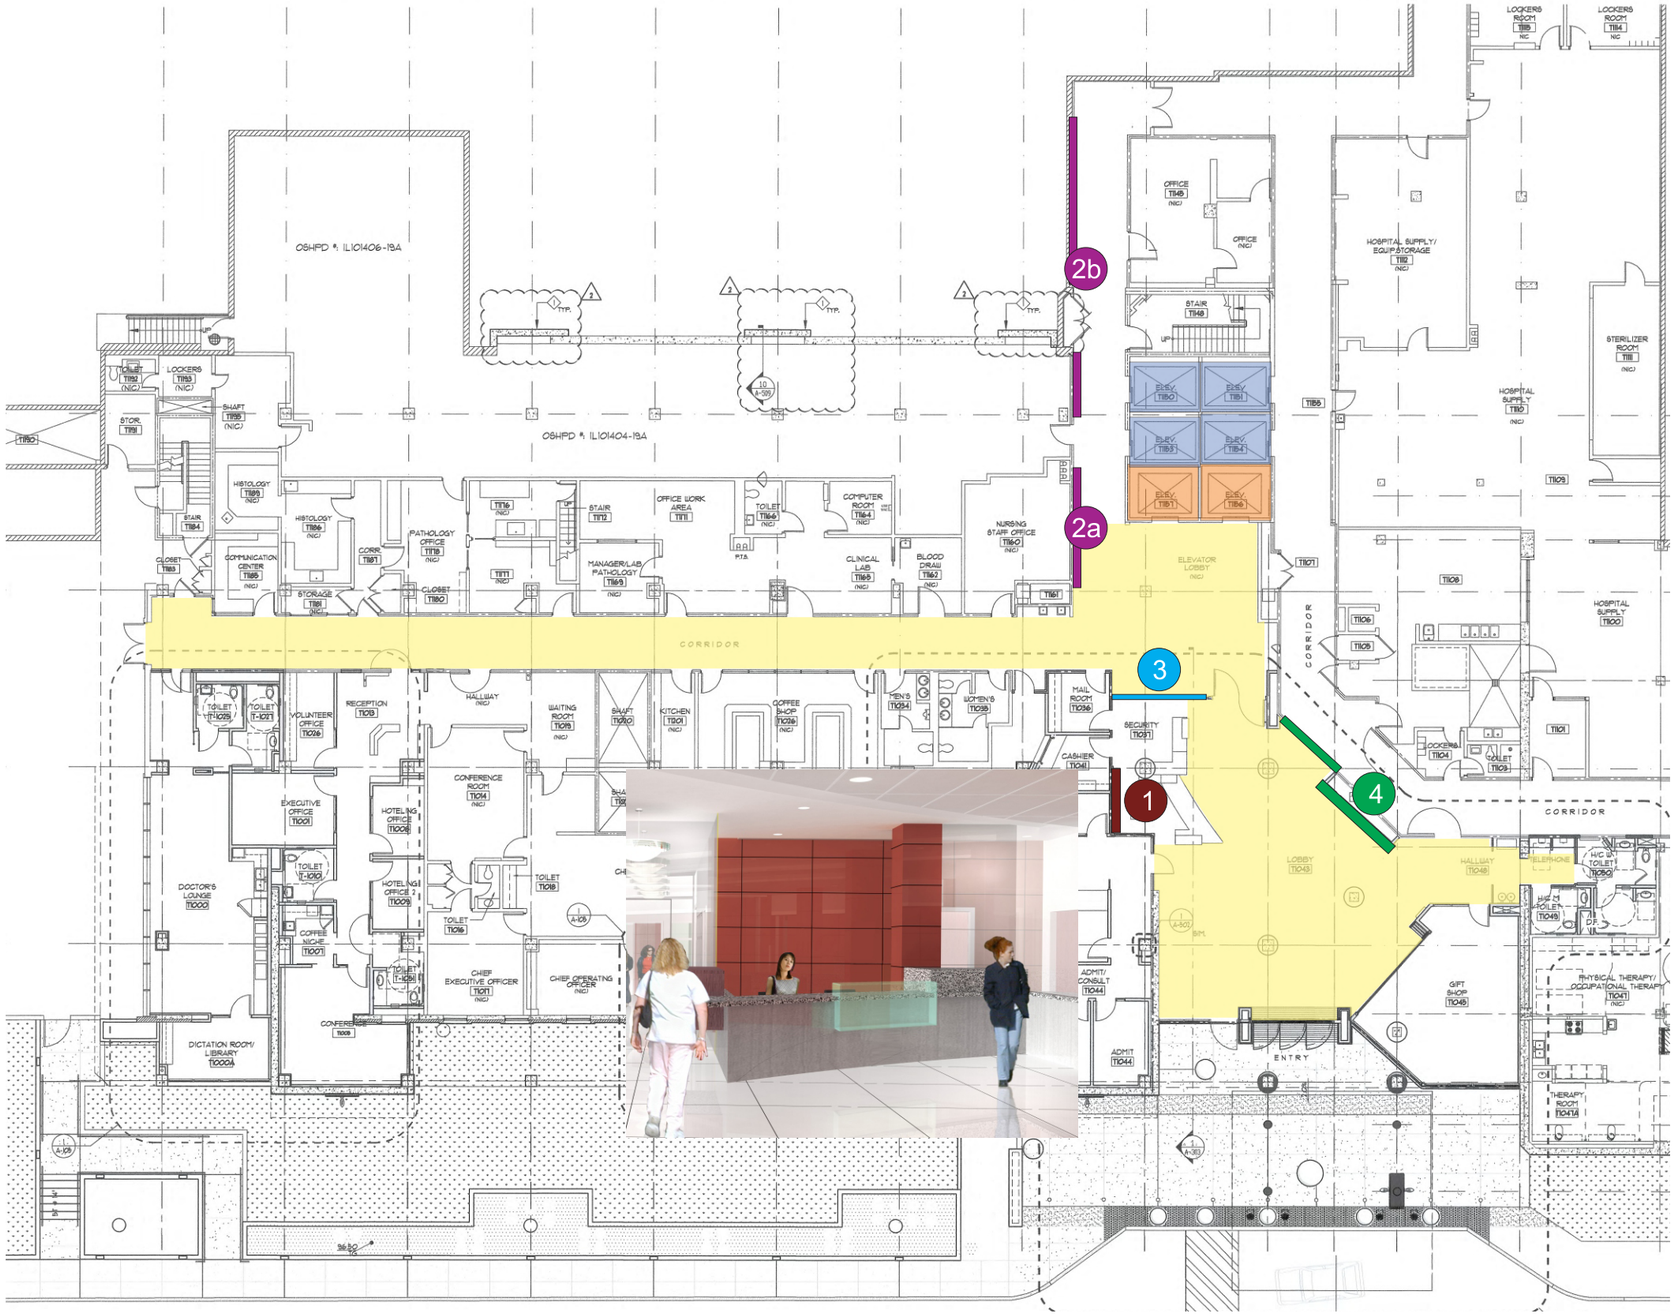Proposed Lobby Locations ~ Floor 1S