FRESH & HOT WATER SYSTEM

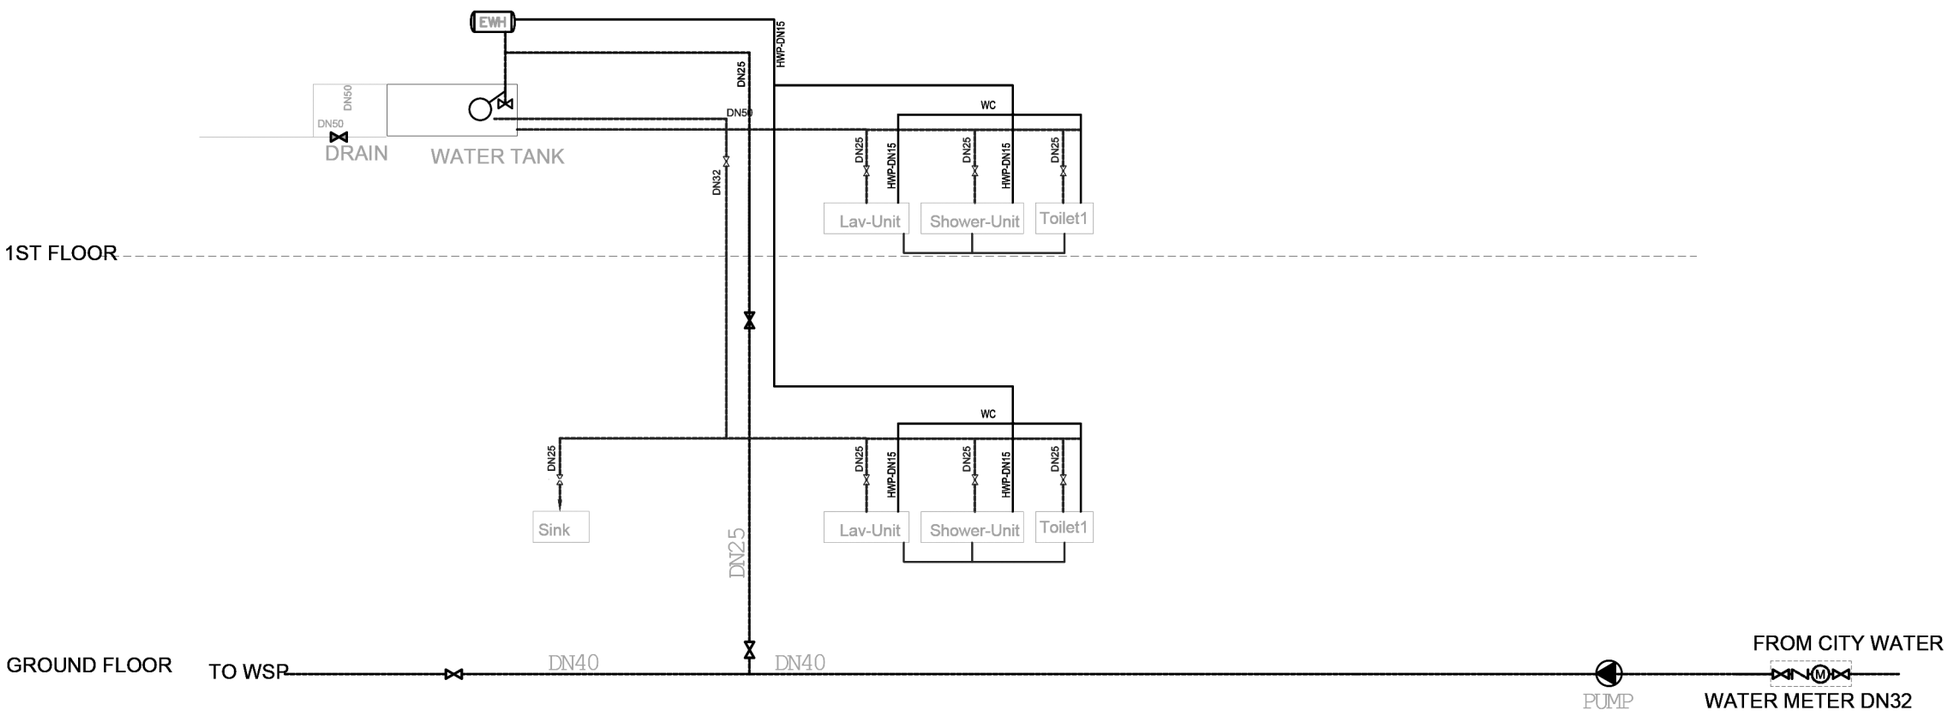

LEGEND :

- GATE VALVE (NORMALLY OPEN)
- : GATE VALVE (NORMALLY CLOSE)
- : CHECK VALVE
- : GLOBLE VALVE
- : PRESSURE GAUGE
- : PRESSURE SWITCH
- : FLOW SWITCH
- : FLEXIBLE CONNECTOR
- : SAFETY RELIEF VALVE
- : VALVE FOR FUTURE USE
- : AUTOMATIC AIR VENT
- : PUMP
- : FLOAT VALVE
- : REDUCER
- : STRAINER

LEGEND:

Impression
design

ARCHITECTURE PLAN

OWNER	STAR FIRE
ARCHITECT	HOR KIMHORNG

DRAWING TITLE : FRESH SYSTEM

DATE: 13/03/2016 | SCALE: 1/100

DRAWING NO: AS-P-03