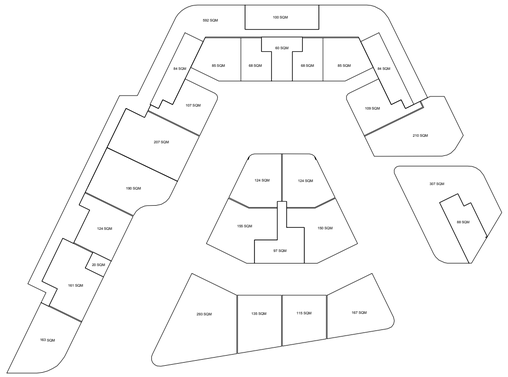

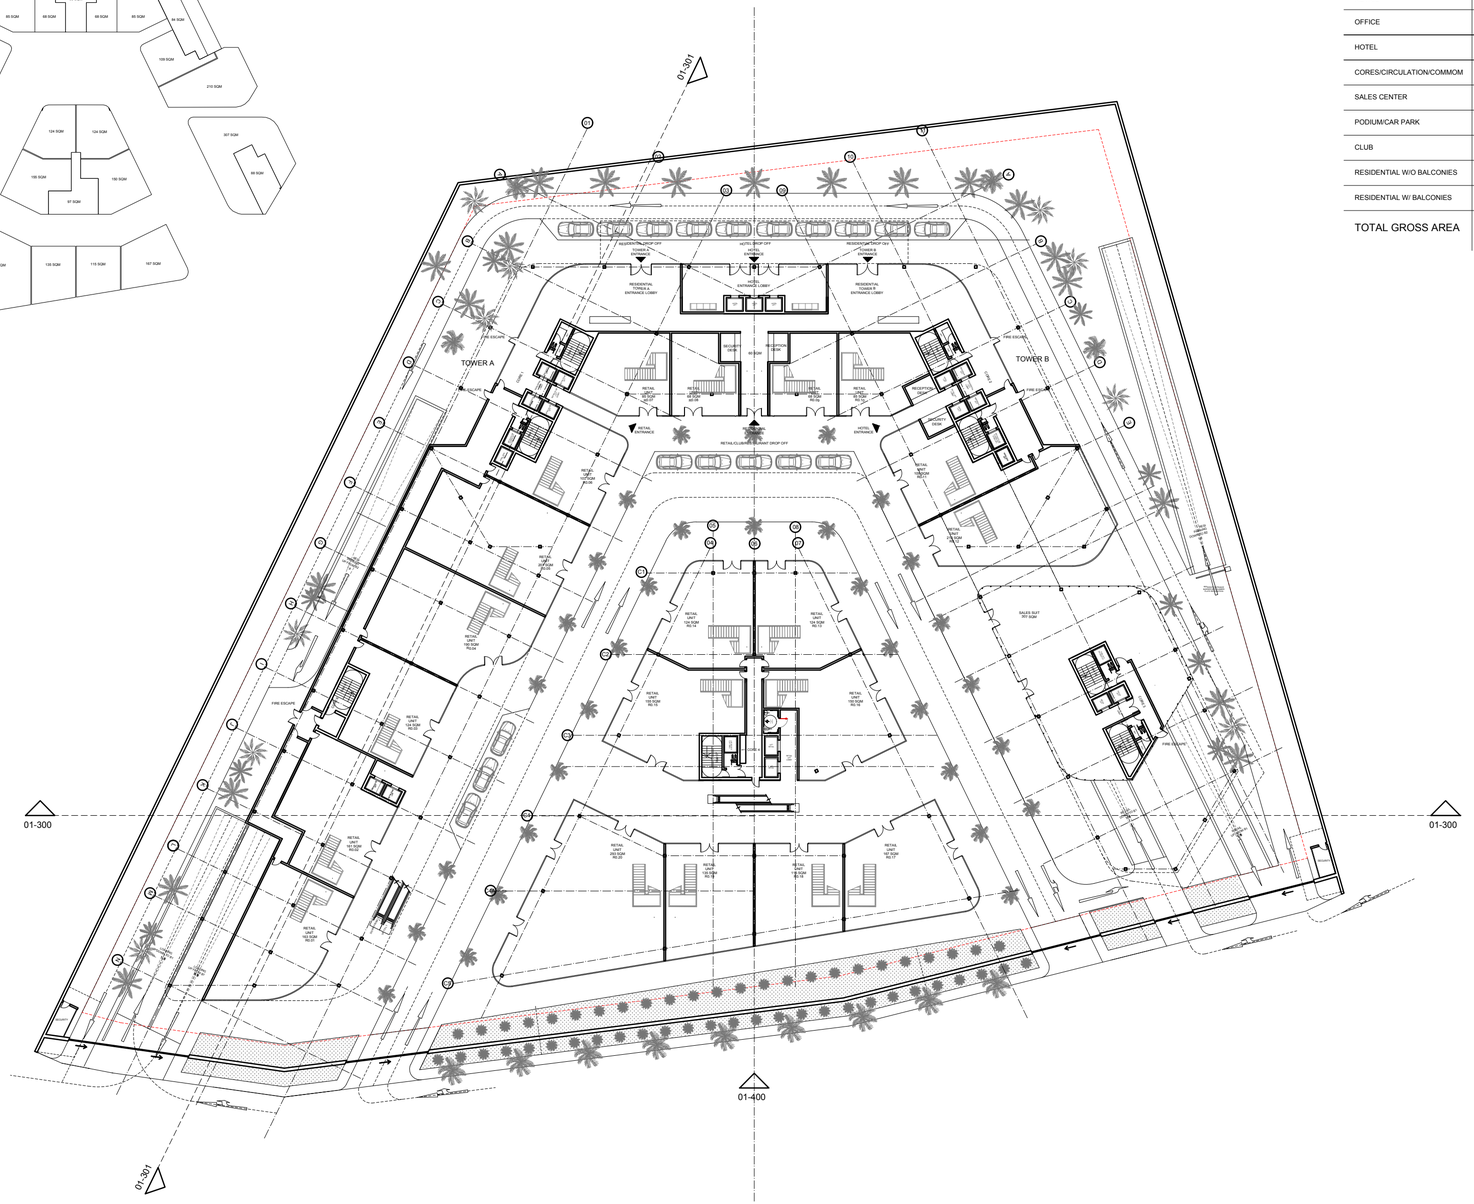
01-301
01-300
01-300
01-400
01-301
TOWER A
TOWER B
RESIDENTIAL DROP OFF
HOTEL DROP OFF
RESIDENTIAL DROP OFF
RETAIL/CLUB/SALES DROP OFF
FIRE ESCAPE
