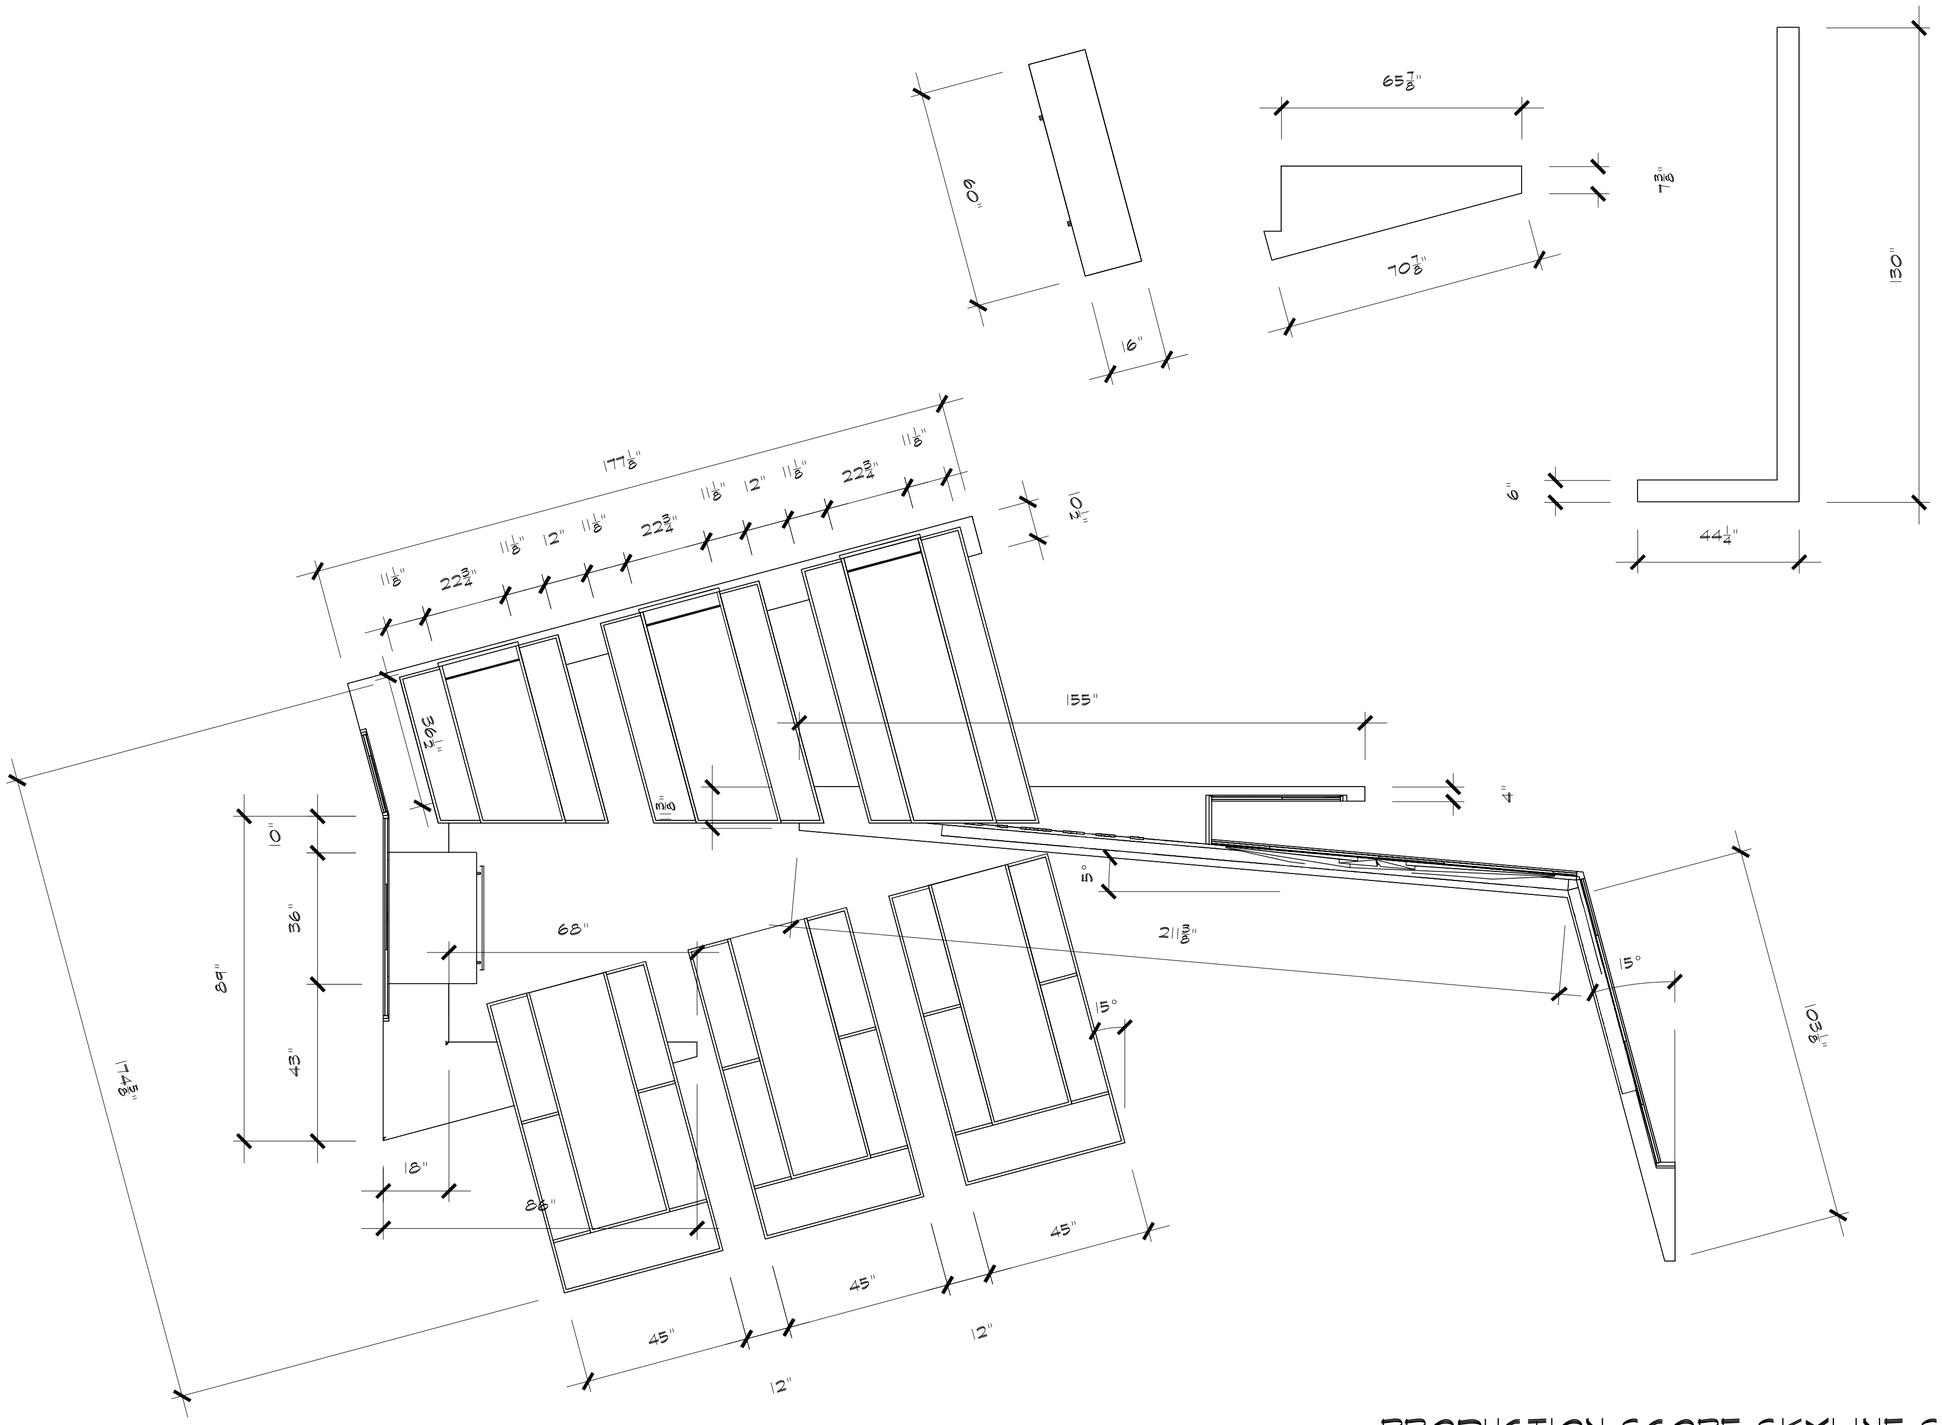

PRODUCTION SCOPE SKYLINE SECTOR 5
GENERAL PLAN DIMENSIONS
SCALE: ¼"=1'-0"