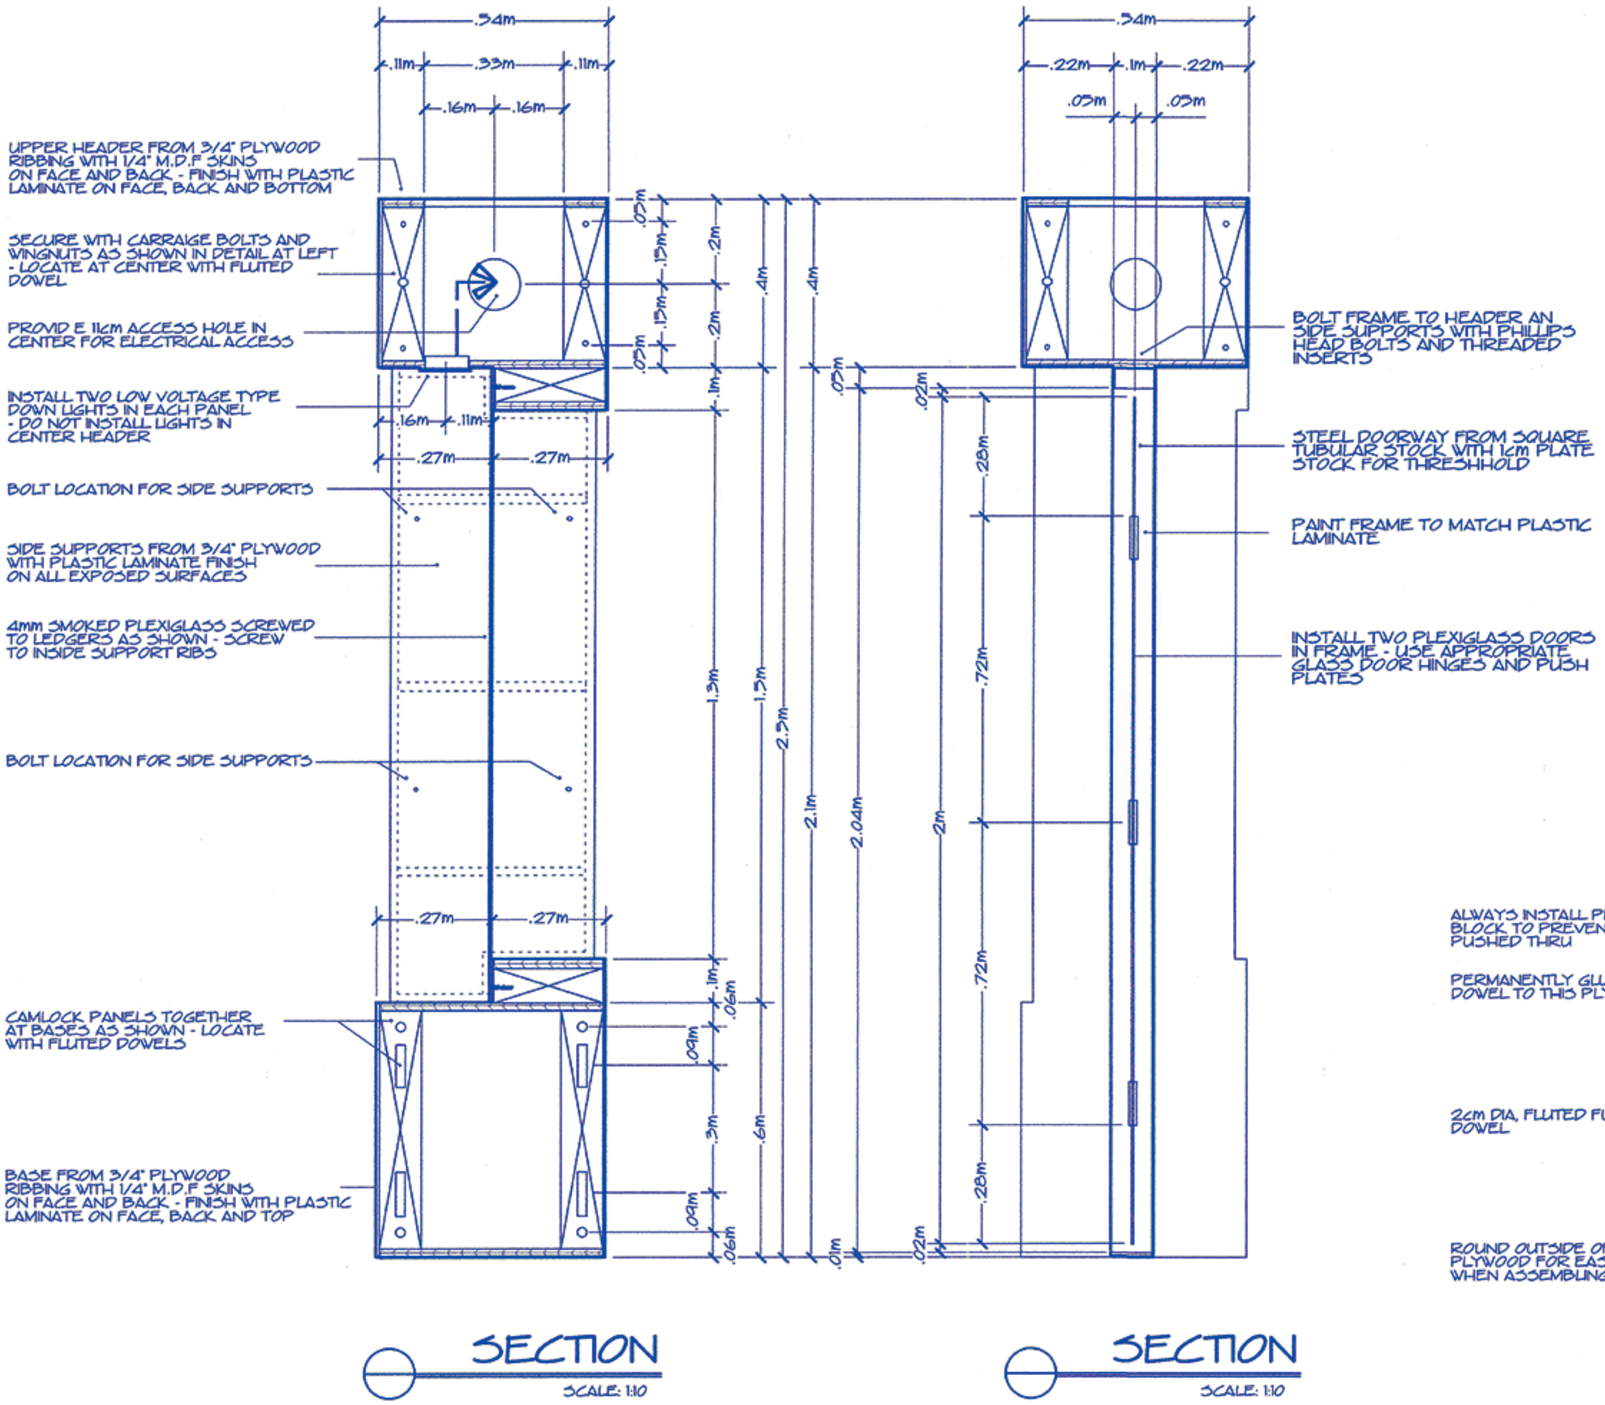

SECTION

SCALE: 1:10

SECTION

SCALE: 1:10

USE THIS METHOD FOR BOLTING WHEREVER POSSIBLE

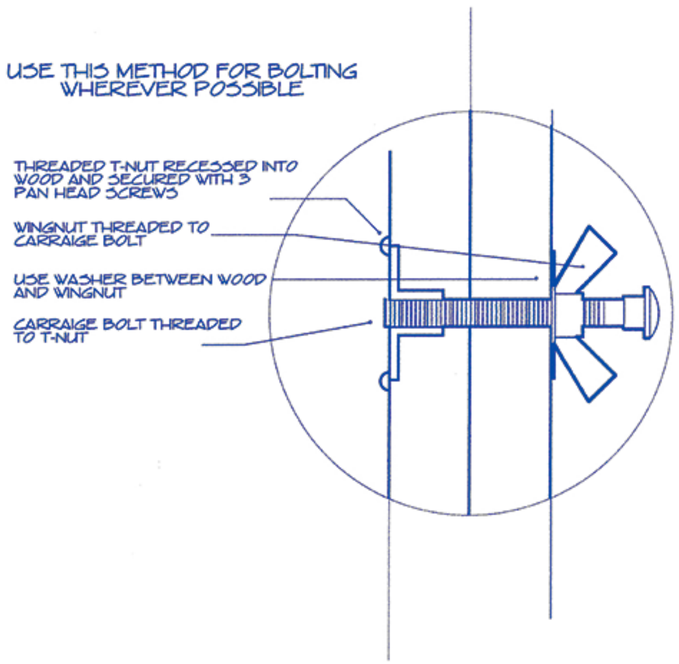

TYPICAL BOLT DETAIL

ACTUAL SIZE

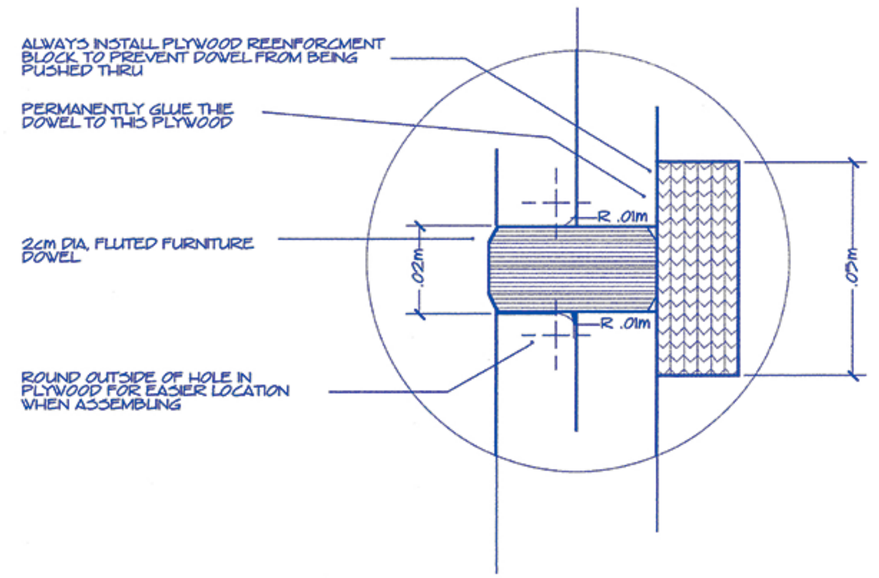

TYPICAL DOWEL DETAIL

ACTUAL SIZE