


TOP

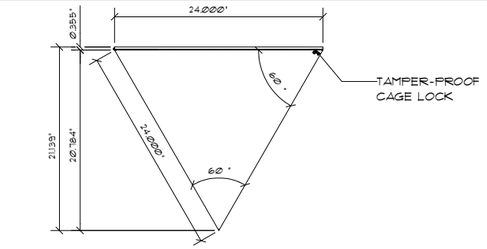


FRONT




SIDE

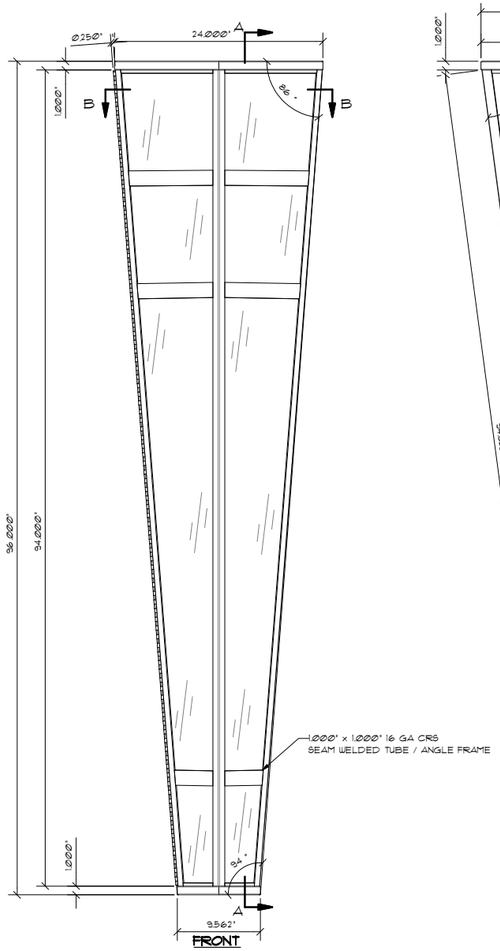


BOTTOM

1 / 1 **Q1 SCONCE**

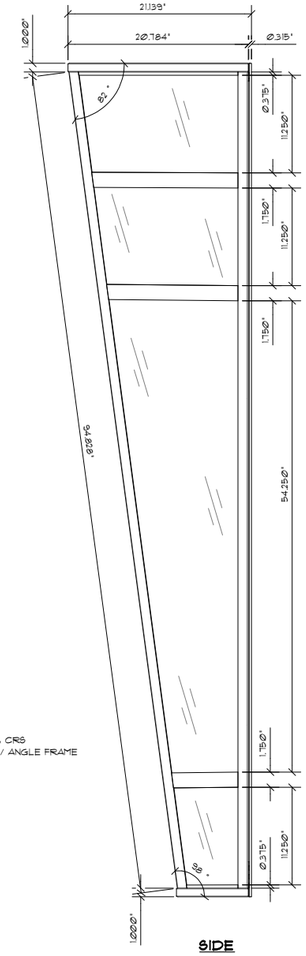SCALE: 1 1/2"=1'-0"
QTY. REQ'D. 1/PER
PROD. NO. :

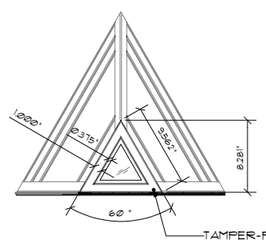


DETAIL G
SCALE 1 / 2




DETAIL E
SCALE 1 / 2

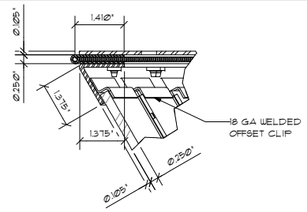


DETAIL H
SCALE 1 / 2

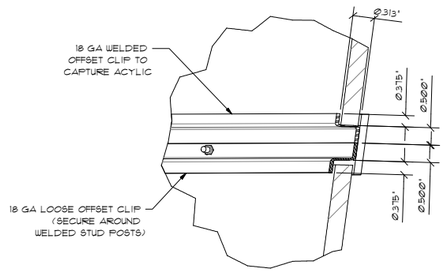


SECTION A-A
SCALE 1 / 8

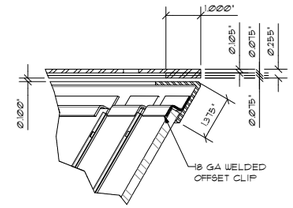


DETAIL F
SCALE 1 / 2

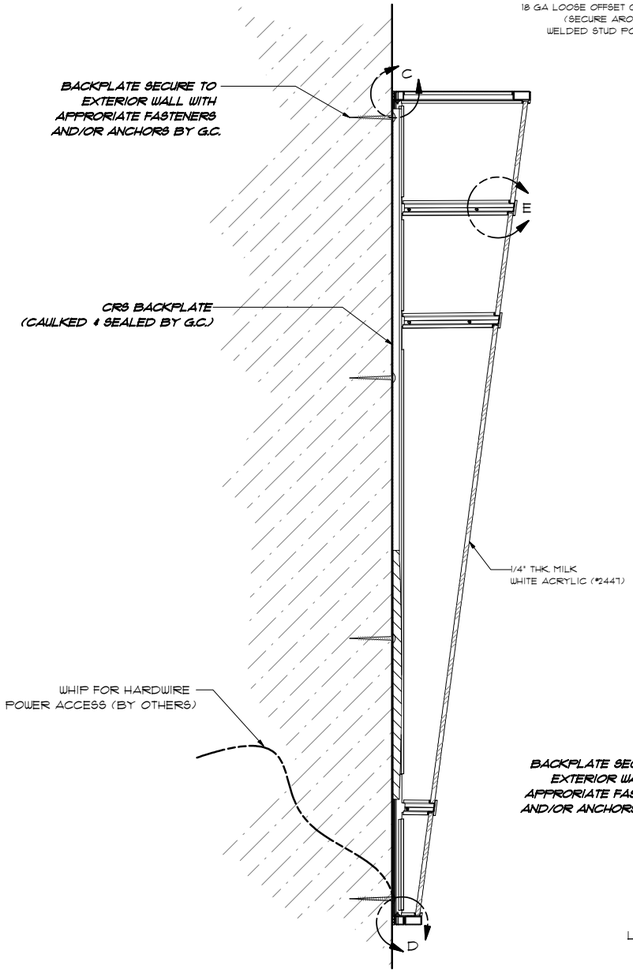


PERSPECTIVE

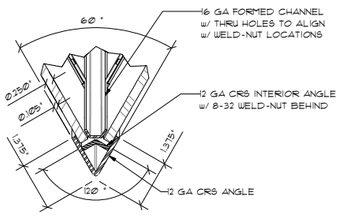


DETAIL C
SCALE 1 / 2

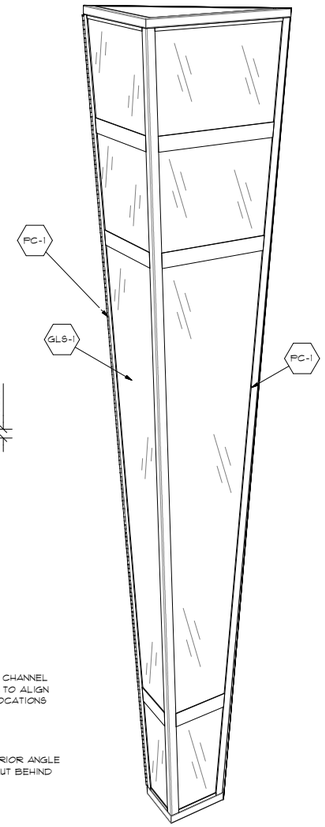


DETAIL D
SCALE 1 / 2

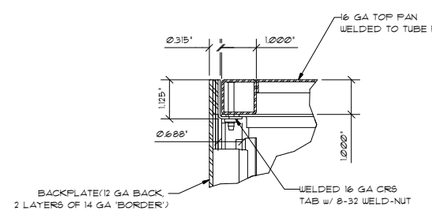


SECTION B-B
SCALE 1 / 4

NewStar

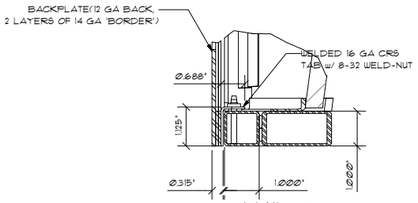Finishes:

- FC-1 EXTERIOR GRADE BLACK POWDERCOAT
- FC-2 REFLECTIVE WHITE POWDERCOAT
- GLS-1 1/4" THK MILK WHITE ACRYLIC (#2447)

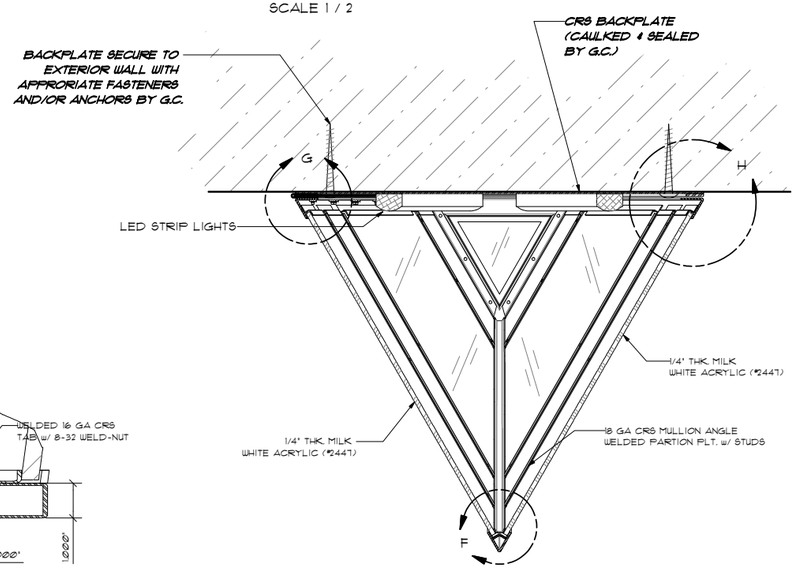SEALED & GASKETED EXTERIOR LIGHT FIXTURE. ALL JOINTS TO BE SEAM WELDED AND GROUND SMOOTH, EASE ALL EDGES

Production
Product number: Q1 SCONCE_V3

Revisions

| | | |
|---|---|---|
| 1 | 3/6/09 | FOR REVIEW |
| 2 | 3/12/09 | FOR PRODUCTION |
| 3 | | |
| 4 | | |

Project Name:
**U.S. CELLUAR FIELD**

Item Number:
**NS-MISC-0003**

**8ft TRAPEZOID SCONCE**

| Scale: | Sheet Number: |
|---|---|
| **AS SHOWN** | Q-1.1 |
| Date: **3/10/2009** | 1 OF 5 |
| Drawn By: **DCOOK** | Approved By: **Project Manager** |

NewStar
4000 south bell avenue chicago, illinois 60609
tel. 773.254.7827 fax. 773.254.6811
www.newstarlighting.com info@newstarlighting.com
"THE CUSTOM LIGHTING COMPANY"
a division of 555 international inc.

All designs, descriptions, specifications and drawings are the property of 555 international, Inc. Any reproduction of this document or designs and ideas contained within, is a direct violation of u.s. copyright and patent law.

Project File: M:\Job Folder\Winter Sox Light Sconces\Q Sconce (Trapezoid)\Q1_V3\Q1 SCONCE_V3.dwg